BRUHATH BENGALORE MAHANAGARA PALIKE DASARAHALLI ZONE

Name of work:Comprehensive development works in ward no.13, Mallasandra

Est .Cost Rs .100.00 Lakhs

Job Code:013-20-000123

Sl. No	Description of work	Unit	No	Dimension Are Meter L	B	D	Quantity	Rate in Rs.	Amount in Rs.
1	Earth work excavation for foundation of building water sanitary lines and electrical conduits either in pits or in trenches 1.5m and above in width, in hard soil not exceeding 1.5m in depth including dressing the bottom and sides of pits and trenches, stacking the excavated soil clear from edges of excavation with lead upto 50m after breaking of colds complete as per specifications.(Page No. 5 / Item No. 2.3 of PWD SR 2018-19)								
	front of Anjaneya Temple								
	Column footing		9	1.60	1.60	1.80	41.47		
	L/wall		1	16.40	1.00	1.00	16.40		
			1	15.00	1.00	1.00	15.00		
	S/wall		5	3.05	1.00	1.00	15.25		
			1	2.05	1.00	1.00	2.05		
			1	1.15	1.00	1.00	1.15		
	For Sump		1	2.90	2.70	2.50	19.58		
	Deduction								
	Column		-9	0.45	1.00	1.00	-4.05		
	For SSM Steps In Front of Temple								
			1	10.30	1.50	0.90	13.91		
	For Raising of Wall to Temple Surroundings								
	From North West to North East								
	Below GL								
			1	2.30	0.90	0.75	1.55		
	At North East Side								
	Below GL		1	1.00	1.00	0.90	0.90		
	For RCC Retaining Wall		.						
	South Side								
	Below GL								
	For Footing		1	0.45	0.90	0.90	0.36		
			1	0.90	0.90	0.90	0.73		
	For Flooring to Temple Surroundings								
	From South-west Main Gate to South East Main Gate								
			1	4.60	3.30	0.25	3.80		
			1	10.00	3.00	0.25	7.50		
	Deduction Plant Area		-1	9.00	0.60	0.25	-1.35		
			1	12.30	2.80	0.25	8.61		
	Deduction Garuda Kamba		-1	1.70	1.20	0.25	-0.51		
			1	13.00	2.35	0.25	7.64		
			1	1.60	3.40	0.25	1.36		
			1	3.40	0.50	0.25	0.43		
	Chamber		-1	0.70	0.60	0.25	-0.11		
		Cum	**Total Modified Qty**				**151.67**		
		Cum	**Total Scheduled-B Qty**				**126.88**		
		Cum	**Qty Upto 125%**				**151.67**	**335.80**	**50930.79**
2	KSRB 4-1.2 : Providing and laying in position plain cement concrete of mix 1:3:6 with OPC cement @ 220kgs, with 40mm and down size graded granite metal coarse aggregates @0.892cum and fine aggregates @ 0.465cum machine mixed, machine mixed, concrete laid in layers not exceeding 15 cms. thick, well compacted, in foundation including cost of all materials, labour, HOM of machinery, curing complete as per specifications. Specification No. KBS (P.No. 13/ I.No. 4.2 of PWD 2018-19)								
	New Building In Front Of Anjaneya Temple								
	Column footing		9	1.60	1.60	0.15	3.46		
	Long Wall								
			1	16.40	1.00	0.15	2.46		
			1	15.00	1.00	0.15	2.25		
	Short Wall								

Sl. No	Description of work	Unit	No	Dimension Are Meter			Quantity	Rate in Rs.	Amount in Rs.
				L	B	D			
			5	3.05	1.00	0.15	2.29		
			1	2.05	1.00	0.15	0.31		
			1	1.15	1.00	0.15	0.17		
			1	2.90	2.70	0.15	1.17		
	For Sump								
	Deduction		-9	0.45	1.00	0.15	-0.61		
	Column								
	For SSM Steps in Front of Temple		1	10.30	1.50	0.15	2.32		
	For Raising of Wall to Temple Surroundings								
	From North West to North East								
	Below GL		1	2.30	0.90	0.15	0.31		
	At North East Side		1	1.00	1.00	0.15	0.15		
	Below GL								
	For RCC Retaining Wall								
	South Side								
	Below GL		1	0.45	0.90	0.15	0.06		
	For Footing		1	0.90	0.90	0.15	0.12		
	For Flooring to Temple Surroundings								
	From South-west Main Gate to South East Main Gate		1	4.60	3.30	0.15	2.28		
			1	10.00	3.00	0.15	4.50		
	Deduction Plant Area		-1	9.00	0.60	0.15	-0.81		
			1	12.30	2.80	0.15	5.17		
	Deduction Garuda Kamba		-1	1.70	1.20	0.15	-0.31		
			1	13.00	2.35	0.15	4.58		
			1	1.60	3.40	0.15	0.82		
			1	3.40	0.50	0.15	0.26		
	Chamber		-1	0.70	0.60	0.15	-0.06		
		Cum	**Total Modified Qty**				**30.88**		
		Cum	**Total Scheduled-B Qty**				**43.67**		
		Cum	**Qty Upto 125%**				**30.88**	**5925.97**	**182993.96**
3	Providing and constructing granite /trap/ baslat size stone masonry in foundation with cement mortar 1:6, stones hammerd dressed in courses not less than 20cms high, bond stones at two m. apart in each course including cost of materials, labour, curing complete as per specifications (Page No. 25/ Item No. 5.6, PWD SR 2018-19)								
	New Building In Front Of Anjaneya Temple								
	Below GL								
	1st Step								
	Long Wall		1	16.40	0.75	0.60	7.38		
			1	15.00	0.75	0.60	6.75		
	Short Wall		5	3.15	0.75	0.60	7.09		
			1	2.15	0.75	0.60	0.97		
			1	1.25	0.75	0.60	0.56		
	2nd Step								
	Long Wall		1	16.40	0.60	0.40	3.94		
			1	15.00	0.60	0.40	3.60		
	Short Wall		5	3.30	0.60	0.40	3.96		
			1	2.30	0.60	0.40	0.55		
			1	1.40	0.60	0.40	0.34		
	Above GL								
	Long Wall		1	16.40	0.45	0.40	2.95		
			1	15.00	0.45	0.40	2.70		
	Short Wall								

Sl. No	Description of work	Unit	No	Dimension Are Meter			Quantity	Rate in Rs.	Amount in Rs.
				L	B	D			
			5	3.60	0.45	0.40	3.24		
			1	2.60	0.45	0.40	0.47		
			1	1.70	0.45	0.40	0.31		
	Deduction		-9	0.45	0.15	1.40	-0.85		
	Column								
	For SSM Steps in Front of Temple								
	Below GL		1	10.30	1.40	0.75	10.82		
	Above GL								
	1step		1	10.30	1.20	0.15	1.85		
	2nd Step		1	10.30	0.90	0.15	1.39		
	1step		1	10.30	0.60	0.15	0.93		
	3rd Step		1	10.30	0.30	0.15	0.46		
	For Raising of Wall to Temple Surroundings								
	From North West to North East								
	Below GL								
			1	2.30	0.75	0.75	1.29		
	Above GL								
			1	2.30	0.40	1.40	1.29		
			1	1.50	0.40	0.40	0.24		
	From West Gate		1	11.00	0.40	0.40	1.76		
	From South East to North East		1	16.00	0.40	0.40	2.56		
	Below GL		1	1.00	0.90	0.75	0.68		
	Above GL		1	1.00	0.40	1.00	0.40		
	Top		6	0.40	0.40	0.50	0.48		
	Flagging Course For Temple Building on Above the Roof								
			2	9.80	0.40	0.40	3.14		
			2	9.00	0.40	0.40	2.88		
		Cum	Total Modified Qty				74.11		
		Cum	Total Scheduled-B Qty				55.31		
		Cum	Qty Upto 125%				69.14	5182.78	358324.46
		Cum	Qty Above 125%				4.97	5278.18	26245.75
4	Providing ruled pointing to coursed stone masonry with cement mortar 1:3 20mm deep, after raking joints to depth of 20mm necely lining, including cost of materials, labour, curing complete as per specifications (Page No. 115 / Item No. 15.3, PWD SR 2018-19)								
	New Building In Front Of Anjaneya Temple								
	Above GL								
	Long Wall								
			1	16.40		0.40	6.56		
			1	15.00		0.40	6.00		
	Short Wall								
			5	3.60		0.40	7.20		
			1	2.60		0.40	1.04		
			1	1.70		0.40	0.68		
	For Raising of Wall to Temple Surroundings								
	From North West to North East								
	Above GL								
			2	2.30		1.40	6.44		
			2	1.50		0.40	1.20		
	From West Gate		2	11.00		0.40	8.80		
	From South East to North East		2	16.00		0.40	12.80		
			2	1.00		1.00	2.00		
	Top		12	0.40		0.50	2.40		
	Flagging Course For Temple Building on Above the Roof								
			4	9.80		0.40	15.68		
			4	9.00		0.40	14.40		
		Sqm	Total Modified Qty				85.20		
		Sqm	Total Scheduled-B Qty				33.44		
		Sqm	Qty Upto 125%				41.80	163.77	6845.59
		Sqm	Qty Above 125%				43.40	183.24	7952.62

Sl. No	Description of work	Unit	No	Dimension Are Meter L	B	D	Quantity	Rate in Rs.	Amount in Rs.
5	Filling avaialble excavated earth (excluding rock) in sides of foundations upto plinth in layers not exceeding 20cms in depth compacting each deposited layers by ramming after watering with lead upto 50m and lift upto 1.5m including cost of all labour complete as per specification (Page No. 7 / Item No. 2.10 / PWD SR 2018-19)								
		Cum		Qty Same as per It 1			151.67		
		Cum		**Total Modified Qty**			**151.67**		
		Cum		**Total Scheduled-B Qty**			**126.88**		
		Cum		**Qty Upto 125%**			**151.67**	**225.74**	**34237.99**
6	KSRB 4.2.7: Providing and laying in position reinforced cement concrete cum of Design mix M25 with OPC cement @ 340kgs, with 20mm and down size graded granite metal coarse aggregates @0.70 cum and fine aggregtes @ 0.47cum, with super piasticisers @ 3 liters confirming to IS 9103-1999 reafirmed-2008 at machine mixed, concrete laid in layers not exceeding 15 cms thick, vibrated for all works in foundation for footings, pedastals, retaining walls, return walls, walls (any thickness) including attached pilasters, columnspiliars, posts, struts, buttresses, bed blocks, anchor blocks & plinths etc., including cost of all materials, labour, HOM of machinery, curing, complete but excluding cost of reinforcement as per specifications. Specification No. KBS 4.1,4.6 Specification No. KBS 4.1, 4.6. (Page No. 14, Item No. 4.12, PWD SR 2018-19)								
	New Building In Front Of Anjaneya Temple								
	Below GL								
	Column footing		9	1.60	1.60	0.60	13.82		
	For Column		9	0.45	0.15	1.05	0.64		
	Above GL								
	For Column								
	GF to FF		9	0.45	0.15	3.00	1.82		
	FF to SF		9	0.45	0.15	3.15	1.91		
	SF to Top Floor		9	0.45	0.15	0.70	0.43		
	Ground Floor								
	Plinth Beam								
	Long Wall								
			1	16.40	0.45	0.30	2.21		
			1	15.00	0.45	0.30	2.03		
	Short Wall		.						
			5	3.30	0.45	0.30	2.23		
			1	2.30	0.45	0.30	0.31		
			1	1.85	0.45	0.30	0.25		
	Deduction Column		-9	0.45	0.15	0.30	-0.18		
	Lintel Beam								
	Long Wall								
			1	16.40	0.15	0.15	0.37		
	Short Wall								
			1	3.90	0.15	0.15	0.09		
			1	2.90	0.15	0.15	0.07		
			1	3.00	0.15	0.15	0.07		
	Deduction Column		-9	0.45	0.15	0.15	-0.09		
	Roof Beam								
	Long Wall								
			1	16.40	0.15	0.45	1.11		
			1	13.00	0.15	0.45	0.88		
	Short Wall		.						
			1	4.05	0.15	0.45	0.27		
			1	4.05	0.20	0.30	0.24		
			3	4.95	0.20	0.30	0.89		
			1	2.90	0.15	0.45	0.20		
			1	3.00	0.15	0.45	0.20		
	Deduction Column		-9	0.45	0.15	0.45	-0.27		
	First Floor								
	Lintel Beam								

Sl. No	Description of work	Unit	No	Dimension Are Meter			Quantity	Rate in Rs.	Amount in Rs.
				L	B	D			
	Long Wall		1	16.40	0.15	0.15	0.37		
			1	13.00	0.15	0.15	0.29		
	Short Wall		4	3.80	0.15	0.15	0.34		
			1	3.00	0.15	0.15	0.07		
			1	1.40	0.15	0.15	0.03		
			1	0.60	0.15	0.15	0.01		
	Deduction Column		-9	0.45	0.15	0.15	-0.09		
	Roof Beam								
	Long Wall		1	16.40	0.15	0.45	1.11		
			1	15.00	0.15	0.45	1.01		
	Short Wall		5	4.95	0.15	0.45	1.67		
			1	3.00	0.15	0.45	0.20		
			1	2.00	0.15	0.45	0.14		
			1	3.10	0.15	0.45	0.21		
	Deduction Column		-9	0.45	0.15	0.45	-0.27		
	Roof Slab								
	GF								
			1	13.00	5.10	0.15	9.95		
			1	3.40	1.40	0.15	0.71		
	Deduction Roof Beam		-1	58.25	0.15	0.15	-1.31		
	FF								
			1	13.00	5.10	0.15	9.95		
			1	3.40	1.40	0.15	0.71		
	Deduction Roof Beam		-1	64.25	0.15	0.15	-1.45		
	For Stair Case								
	GF to FF								
	Landing								
	(BeLow GL)		1	1.00	0.90	0.60	0.54		
	(Above GL)		1	1.00	0.90	0.60	0.54		
	First Flight								
	Steps		9	(1/2*0.9*0.3)		0.15	0.18		
	Landing		1	2.00	1.20	0.15	0.36		
	Second Flight								
	Steps		4	(1/2*0.9*0.3)		0.15	0.08		
	Landing		1	1.80	0.90	0.15	0.24		
	Waist Slab								
			1	3.10	0.90	0.15	0.42		
			1	1.20	0.90	0.15	0.16		
	First Floor to Top Floor								
	Landing		1	1.90	0.90	0.15	0.26		
	First Flight								
	Steps		10	(1/2*0.9*0.3)		0.15	0.20		
	Landing		1	2.00	1.20	0.15	0.36		
	Second Flight								
	Steps		9	(1/2*0.9*0.3)		0.15	0.18		
	Landing		1	0.60	0.90	0.15	0.08		
			1	2.00	0.90	0.15	0.27		
	Waist Slab								
			1	3.50	0.90	0.15	0.47		
			1	3.10	0.90	0.15	0.42		
	For Sump								
	Bottom Raft		1	2.90	2.70	0.30	2.35		
	For RCC Wall		2	2.90	0.30	2.50	4.35		
			2	2.10	0.30	2.50	3.15		
	Deck Slab		1	2.90	2.70	0.15	1.17		
	For Retaining Wall								

Sl. No	Description of work	Unit	No	Dimension Are Meter L	B	D	Quantity	Rate In Rs.	Amount in Rs.
	South Side								
	Below GL								
	For Footing		1	0.45	0.90	0.75	0.30		
			1	0.90	0.90	0.75	0.61		
	Above GL								
			1	0.45	0.20	1.30	0.12		
			1	0.90	0.20	1.50	0.27		
			1	6.00	0.20	0.35	0.42		
			1	0.45	0.20	0.20	0.02		
	For Flooring to Temple Surroundings								
	From South-west Main Gate to South East Main Gate								
			1	4.60	3.30	0.15	2.28		
			1	10.00	3.00	0.15	4.50		
	Deduction Plant Area		-1	9.00	0.60	0.15	-0.81		
			1	12.30	2.80	0.15	5.17		
	Deduction Garuda Kamba		-1	1.70	1.20	0.15	-0.31		
			1	13.00	2.35	0.15	4.58		
			1	1.60	3.40	0.15	0.82		
			1	3.40	0.50	0.15	0.26		
	Chamber		-1	0.70	0.60	0.15	-0.06		
		Cum	**Total Modified Qty**				**87.09**		
		Cum	**Total Scheduled-B Qty**				**61.02**		
		Cum	**Qty Upto 125%**				**76.28**	**6932.24**	**528756.61**
		Cum	**Qty Above 125%**				**10.82**	**7580.94**	**81987.87**
7	KSRB 4.2.10 : Providing and laying in position reinforced cement concrete of design mix M20 with OPC cement @ 24kgs, with 12mm and down size graded granite metal coarse aggregates @0.05175cum and fine aggregtes @ 0.0345cum, with superplastisiser @0.225lts, machine mixed, well compacted for plain chajja of 7.5 cms. average thickness, upto ground floor level, including cost of all materials, labour, HOM of machinery, finishing, curing, complete but excluding cost of reinforcement as per specifications. Specification No. KBS 4.1, 4.6 (page No. 15, Item No. 4.19, PWD SR 2018-19)								
	Chejja For Inside Room								
	First Floor		1	4.60	0.40		1.84		
			1	5.50	0.40		2.20		
			1	2.70	1.20		3.24		
			1	1.40	1.05		1.47		
			1	1.40	1.70		2.38		
		Sqm	**Total Modified Qty**				**11.13**		
		Sqm	**Total Scheduled-B Qty**				**1.68**		
		Sqm	**Qty Upto 125%**				**2.10**	**504.27**	**1058.97**
		Sqm	**Qty Above 125%**				**9.03**	**550.06**	**4967.04**
8	KSRB 4.9.2 : Providing T.M.T steel reinforcement for R.C.C work including straightening, cutting, bending, hooking, placing in position, lapping and / or welding wherever required, tying with binding wire and anchoring to the adjoining members wherever necessary complete as per design (laps, hooks and wastage shall not be measured and paid) cost of materials, labour, HOM of machinery complete as per specifications. Specification No. KBS 4.6.3 - TMT bars Fe 500 (Page No. 18 / Item No. 4.46.2, PWD SR 2018-19)								
	Consider 100 kg/cum of concrete (Add Qty no.6&7)			81.82	110.00		8978.00		
		Kg					**8978.00**		
		Tonne	**Total Modified Qty**				**8.98**		
		Tonne	**Total Scheduled-B Qty**				**6.27**		
		Tonne	**Qty Upto 125%**				**7.84**	**79701.35**	**624659.33**
		Tonne	**Qty Above 125%**				**1.14**	**98177.34**	**111971.26**

. No	Description of work	Unit	No	Dimension Are Meter L	B	D	Quantity	Rate in Rs.	Amount in Rs.
9	Providing and removing centering shuttering strutting propping etc., and removal of form work for columns, pillars, abutments, post and struts square/ rectangular/ polygon in plan including cost of all materials labour complete as per specification (Page No. 16 / Item No. 4.32, PWD SR 2018-19)								
	New Building In Front Of Anjaneya Temple								
	Below GL								
	Column footing		9	6.40		0.60	34.56		
	For Column		9	1.20		1.05	11.34		
	Above GL								
	Ground Floor								
	For Column		9	1.20		2.80	30.24		
	First Floor								
	For Column		9	1.20		3.70	39.96		
		Sqm	**Total Modified Qty**				**116.10**		
		Sqm	**Total Scheduled-B Qty**				**68.74**		
		Sqm	**Qty Upto 125%**				**85.93**	**512.13**	**44004.78**
		Sqm	**Qty Above 125%**				**30.18**	**512.13**	**15453.53**
10	Providing and removing centering shuttering strutting propping etc., and removal of form work for sides and soffits of beams beam houchings cantilever girders bressumers and lintels not exceeding 1m in depth including cost of all materials, labour complete as per specification (Page No. 17 / Item No. 4.34, PWD SR 2018-19)								
	New Building In Front Of Anjaneya Temple								
	Ground Floor								
	Plinth Beam								
	Long Wall								
			2	16.40		0.30	9.84		
			2	15.00		0.30	9.00		
	Short Wall								
			10	3.30		0.30	9.90		
			2	2.30		0.30	1.38		
			2	1.85		0.30	1.11		
	Deduction Column		-18	0.45		0.30	-2.43		
	Lintel Beam								
	Long Wall								
			2	16.40		0.15	4.92		
	Short Wall								
			2	3.90		0.15	1.17		
			2	2.90		0.15	0.87		
			2	3.00		0.15	0.90		
	Deduction Column		-18	0.45		0.15	-1.22		
	Roof Beam								
	Long Wall								
			2	16.40		0.30	9.84		
			2	13.00		0.30	7.80		
	Short Wall								
			2	4.05		0.30	2.43		
			2	4.05		0.15	1.22		
			6	4.95		0.15	4.46		
			2	2.90		0.30	1.74		
			2	3.00		0.30	1.80		
	Deduction Column		-18	0.45		0.30	-2.43		
	First Floor								
	Lintel Beam								
	Long Wall								
			2	16.40		0.15	4.92		
			2	13.00		0.15	3.90		
	Short Wall								
			8	3.80		0.15	4.56		
			2	3.00		0.15	0.90		

Sl. No	Description of work	Unit	No	Dimension Are Meter			Quantity	Rate	Amount
				L	B	D		in Rs.	in Rs.
			2	1.40		0.15	0.42		
			2	0.60		0.15	0.18		
	Deduction Column		-18	0.45		0.15	-1.22		
	Roof Beam								
	Long Wall								
			2	16.40		0.30	9.84		
			2	15.00		0.30	9.00		
	Short Wall								
			10	4.95		0.30	14.85		
			2	3.00		0.30	1.80		
			2	2.00		0.30	1.20		
			2	3.10		0.30	1.86		
	Deduction Column		-18	0.45		0.30	-2.43		
	For Sump								
	For RCC Wall		4	2.90		2.50	29.00		
			4	2.10		2.50	21.00		
	Deck Slab		1	2.90	2.70		7.83		
	For Retaining Wall								
	South Side								
	Below GL								
	For Footing		2	0.45		0.75	0.68		
			2	0.90		0.75	1.35		
	Above GL								
			2	0.45		1.30	1.17		
			2	0.90		1.50	2.70		
			2	6.00		0.35	4.20		
			2	0.45		0.20	0.18		
		Sqm	**Total Modified Qty**				**180.19**		
		Sqm	**Total Scheduled-B Qty**				**163.74**		
		Sqm	**Qty Upto 125%**				**180.19**	**327.94**	**59091.51**
11	**Providing and removing centering shuttering** strutting propping etc., for **chejjas**, corbels etc., including edges including cost of all materials, labour complete as per specifications **(Page No. 17 / Item No. 4.37, PWD SR 2018-19)**								
	Chejja For Inside Room								
	First Floor		1	4.60	0.40		1.84		
			1	5.50	0.40		2.20		
			1	2.70	1.20		3.24		
			1	1.40	1.05		1.47		
			1	1.40	1.70		2.38		
	Side								
			1	4.60		0.10	0.46		
			1	5.50		0.10	0.55		
			1	2.70		0.10	0.27		
			1	1.40		0.10	0.14		
			1	1.40		0.10	0.14		
		Sqm	**Total Modified Qty**				**12.69**		
		Sqm	**Total Scheduled-B Qty**				**2.52**		
		Sqm	**Qty Upto 125%**				**3.15**	**362.76**	**1142.70**
		Sqm	**Qty Above 125%**				**9.54**	**362.76**	**3460.74**
12	Providing and removing centering, shuttering, strutting, propping etc., and removal of form work for flat surface such as suspended floors, roofs,landing, balconies and likes thickness upto 200mm including cost of materials, labour complete as per specification (Page No. 16/ Item No. 4.30, PWD SR 2018-19)								
	Roof Slab								
	GF								
			1	13.00	5.10		66.30		
			1	3.40	1.40		4.76		
	Sides		1	42.40		0.15	6.36		
	FF								

. No	Description of work	Unit	No	Dimension Are Meter			Quantity	Rate	Amount
				L	B	D		in Rs.	in Rs.
			1	13.00	5.10		66.30		
			1	3.40	1.40		4.76		
	Sides		1	42.40		0.15	6.36		
		Sqm		Total Modified Qty			154.84		
		Sqm		Total Scheduled-B Qty			114.80		
		Sqm		Qty Upto 125%			143.50	494.10	70903.35
		Sqm		Qty Above 125%			11.34	494.10	5603.10
13	KSRB 4-6.11 :Providing and removing centering, shuttering, strutting, propping etc., and removal of form work for Stairs (excluding landing) except spiral staircase including cost of all materials, labour complete as per specificaiton. Specification No. KBS 4.6.2 (Page No-16 Item no - 4.38 of KPWD SR 2018-19)								
	For Stair Case								
	GF to FF								
	Landing								
	(BeLow GL)		1	3.80		0.60	2.28		
	(Above GL)		1	3.80		0.60	2.28		
	First Flight								
	Steps		9	0.90		0.15	1.22		
	Landing		1	2.00	1.20		2.40		
	Second Flight		.						
	Steps		4	0.90		0.15	0.54		
	Landing		1	1.80	0.90		1.62		
	Waist Slab								
			1	3.10	0.90		2.79		
			1	1.20	0.90		1.08		
	Sides		2	3.10		0.15	0.93		
			2	1.20		0.15	0.36		
	First Floor to Top Floor								
	Landing		1	1.90	0.90		1.71		
	First Flight								
	Steps		10	0.90		0.15	1.35		
	Landing		1	2.00	1.20		2.40		
	Second Flight								
	Steps		9	0.90		0.15	1.22		
	Landing		1	0.60	0.90		0.54		
			1	2.00	0.90		1.80		
	Waist Slab		.						
			1	3.50	0.90		3.15		
			1	3.10	0.90		2.79		
	Sides		2	3.50		0.15	1.05		
			2	3.10		0.15	0.93		
		Sqm		**Total Modified Qty**			**32.43**		
		Sqm		**Total Scheduled-B Qty**			**8.08**		
		Sqm		**Qty Upto 125%**			**10.10**	**584.01**	**5898.51**
		Sqm		**Qty Above 125%**			**22.33**	**584.01**	**13040.95**
14	Providing and constructing load bearing wall with solid concrete blocks having block density not less than 1800kg/m3 having a minimum average compressive strength of 4.00 N/mm2 confirming to JS 2185 (Part 1):2005 and constructed with CM 1:4, as per IS 2572:2005 \ including cost of ail materials labour charges, scaffolding, curing, hirecharges of machineries etc., complete as per specifications. KBS No.54 (Page No. 27 / Item No. 5.26.2, PWD SR 2018-19) (400x150x200mm)								
	New Building In Front Of Anjaneya Temple								
	Ground Floor								
	Solid Block		.						
	Long Wall								
			1	16.40		2.80	45.92		
	Short Wall								
			1	4.05		2.80	11.34		
			1	3.80		2.80	10.64		

Sl. No	Description of work	Unit	No	Dimension Are Meter			Quantity	Rate in Rs.	Amount in Rs.
				L	B	D			
			1	2.90		2.80	8.12		
			1	1.40		2.80	3.92		
			1	0.60		2.80	1.68		
	Toilet Room		2	1.20		2.80	6.72		
	Deduction								
	Column		-7	0.45		2.80	-8.82		
	Lintel Beam		-1	26.20		0.15	-3.93		
	Roof Beam		-1	26.20		0.15	-3.93		
	D		-1	1.05		2.10	-2.21		
	D2		-1	0.90		2.10	-1.89		
	Ventilater		-1	0.50		0.60	-0.30		
	First Floor								
	Long Wall								
			1	16.40		3.00	49.20		
			1	12.90		3.00	38.70		
	Short Wall								
			1	4.05		3.00	12.15		
			3	3.80		3.00	34.20		
			1	3.40		3.00	10.20		
			1	0.40		2.10	0.84		
			1	3.00		3.00	9.00		
			2	1.40		3.00	8.40		
			1	0.60		3.00	1.80		
	Parapet Wall		1	42.00		0.70	29.40		
	Deduction								
	Column		-9	0.45		3.00	-12.15		
	Lintel Beam		-1	49.60		0.15	-7.44		
	Roof Beam		-1	52.70		0.15	-7.91		
	M.D		-2	1.05		2.10	-4.41		
	D1		-1	0.90		2.10	-1.89		
			-1	0.75		2.10	-1.58		
	Windows		-3	1.20		1.20	-4.32		
			-1	1.10		1.20	-1.32		
			-1	0.80		0.90	-0.72		
	Open Area		-2	3.20		0.45	-2.88		
		Sqm	**Total Modified Qty**				**216.55**		
		Sqm	**Total Scheduled-B Qty**				**173.82**		
		Sqm	**Qty Upto 125%**				**216.55**	**1040.84**	**225393.91**
15	Providing 18mm thick cement plaster in single coat with cement mortar 1:3, to brick masonry including rounding off corners wherever required smooth rendering: providing and removing scaffolding, including cost of materials labour curing complete as per specifications (P.No. 116, I.No. 15.15 of PWD SR 2018-19)								
	New Building In Front Of Anjaneya Temple								
	Inside Plastering								
	Ground Floor								
	Long Wall								
			1	16.10		2.80	45.08		
	Short Wall		.						
			1	4.05		2.80	11.34		
			2	3.80		2.80	21.28		
			1	2.90		2.80	8.12		
			1	1.40		2.80	3.92		
			1	0.90		2.80	2.52		
			1	1.25		2.80	3.50		
	Toilet Room		2	1.20		2.10	5.04		
	Column		2	1.20		2.80	6.72		
	Deduction								
	D1		-1	0.90		2.10	-1.89		
	D2		-1	0.90		2.10	-1.89		
	Ventilater		-1	0.45		0.45	-0.10		

No	Description of work	Unit	No	Dimension Are Meter			Quantity	Rate	Amount
				L	B	D		in Rs.	in Rs.
	First Floor								
	Long Wall								
			1	16.10		3.00	48.30		
	Short Wall								
			2	4.05		3.00	24.30		
			5	3.80		3.00	57.00		
			2	3.40		3.00	20.40		
			2	0.40		2.10	1.68		
			1	2.90		3.00	8.70		
			3	1.40		3.00	12.60		
			1	0.90		3.00	2.70		
	Parapet Wall (Sides)		2	42.00		0.70	58.80		
	Top		1	42.00	0.15		6.30		
	Deduction								
	M.D		-2	1.05		2.10	-4.41		
	D1		-1	0.90		2.10	-1.89		
			-1	0.75		2.10	-1.58		
	Windows		-3	1.20		1.20	-2.16		
			-1	1.10		1.20	-0.66		
			-1	0.80		0.90	-0.36		
	Open Area		-2	3.20		0.45	-1.44		
		Sqm	**Total Modified Qty**				**331.93**		
		Sqm	**Total Scheduled-B Qty**				**234.15**		
		Sqm	**Qty Upto 125%**				**292.69**	**313.84**	**91857.05**
		Sqm	**Qty Above 125%**				**39.24**	**331.36**	**13003.40**
16	Providing 20mm thick cement plaster in single coat with cement mortar 1:3, to stone masonry & concrete surface including rounding off corners wherever required smooth rendering,: Providing and removing scaffolding, including cost of materials, labour, curing complete as per specifications (Page No116, Item No.15.18 PWD SR 2018-19)								
	New Building In Front Of Anjaneya Temple								
	out side Plastering								
	Ground Floor								
	Long Wall								
			1	16.40		2.80	45.92		
	Short Wall								
			1	4.20		2.80	11.76		
			1	3.30		2.80	9.24		
			1	1.40		2.80	3.92		
			1	0.90		2.80	2.52		
			1	1.25		2.80	3.50		
	Deduction								
	Ventilater		-1	0.45		0.45	-0.10		
	First Floor								
	Long Wall								
			1	16.40		3.00	49.20		
			1	13.00		3.00	39.00		
	Short Wall								
			1	4.20		3.00	12.60		
			1	3.30		3.00	9.90		
			1	1.40		3.00	4.20		
			1	0.90		2.10	1.89		
	Deduction								
	M.D		-2	1.05		2.10	-4.41		
	Windows		-3	1.20		1.20	-2.16		
			-1	1.10		1.20	-0.66		
			-1	0.80		0.90	-0.36		
	Open Area		-2	3.20		0.45	-1.44		
		Sqm	**Total Modified Qty**				**184.52**		
		Sqm	**Total Scheduled-B Qty**				**226.50**		

. No	Description of work	Unit	No	Dimension Are Meter			Quantity	Rate	Amount
				L	B	D		In Rs.	In Rs.
		Sqm		Qty Upto 125%			184.52	328.87	60683.10
17	Providing 12mm thick cement plaster in single coat with cement mortar 1:3, to ceiling incluidng rounding off corners wherever requlred smooth rendering providing and removing scaffolding including cost of materials, labour curing complete as per specification . (Page No. 116, Item No. 15.21 of PWD SR 2018-19)								
	New Building In Front Of Anjaneya Temple								
	Roof Slab								
	GF								
	Hall		1	12.10	5.10		61.71		
	Room		1	2.90	2.40		6.96		
			1	0.90	0.90		0.81		
	FF								
	Room1		1	4.60	3.80		17.48		
	Room2								
	Hall		1	4.30	3.80		16.34		
	Bed Room		1	3.40	2.50		8.50		
	Toilet Room		1	3.40	1.20		4.08		
	Pooja Room		1	1.40	1.05		1.47		
	Kitchen Area		1	1.40	1.70		2.38		
	Corridar Area		1	14.70	0.90		13.23		
	For Beam Sides		5*2	0.90		0.30	2.70		
	For Stair Case								
	GF								
	Landing		1	2.00	1.20		2.40		
	Waist Slab								
			1	3.10	0.90		2.79		
			1	1.20	0.90		1.08		
	FF								
	Landing		1	0.60	0.90		0.54		
			1	2.00	0.90		1.80		
	Waist Slab								
			1	3.50	0.90		3.15		
			1	3.10	0.90		2.79		
		Sqm	**Total Modified Qty**				**150.21**		
		Sqm	**. Total Scheduled-B Qty**				**114.80**		
		Sqm	**Qty Upto 125%**				**143.50**	**266.51**	**38244.19**
		Sqm	**Qty Above 125%**				**6.71**	**278.18**	**1866.59**
18	Providing applying two coats of wall putty to inside plastered walls and ceiling using white cement putty. Scrapping and levelling the surface using steel blade and preparing the surface even and smooth by using different grade sand papers, including cost of all materials, cost of labour and scaffolding etc., complete as per the specification. (P.No. 128, I.No. 15.106 of SR 2018-19).								
	For New Building								
			Qty Same As per vide Item no.15 & 17				482.14		
		Sqm	**Total Modified Qty**				**482.14**		
		Sqm	**Total Scheduled-B Qty**				**348.95**		
		Sqm	**Qty Upto 125%**				**436.19**	**87.60**	**38210.03**
		Sqm	**Qty Above 125%**				**45.95**	**87.60**	**4025.44**
19	KSRB 15-15.1 : Providing and applying painting in two coats with plastic emulsion paint of approved brand on wall surface to give an even approved shade after thoroughly brushing the surface, free from mortar drops and other foreign matter including preparing the surface even and sand paper smooth, cost of materials, labour, complete as per specifications. - with primer. (P. No. 119, I.No. 15.51.2 of SR 2018-19).								
	For New Building								
			Qty Same as per Vide Item No.18				482.14		
		Sqm	**Total Modified Qty**				**482.14**		

Sl. No	Description of work	Unit	No	Dimension Are Meter L	B	D	Quantity	Rate in Rs.	Amount in Rs.
		Sqm	Total Scheduled-B Qty				234.15		
		Sqm	Qty Upto 125%				292.69	101.08	29584.86
		Sqm	Qty Above 125%				189.45	101.08	19149.86
20	Providing and finishing external walls in two coats with waterproof cement paint of approved brand and shade to give an even shade after throughly brooming the surface to remove all dirt and loose powdered materials, free from mortar drops and other foreign matter cost of materials, labour, complete as per specifications (Page No. 120 / Item No. 15.53.2, SR 2018-19.)								
		Qty Same as per Vide Item No.16					184.52		
		Sqm	Total Modified Qty				184.52		
		Sqm	Total Scheduled-B Qty				226.50		
		Sqm	Qty Upto 125%				184.52	114.56	21138.62
21	Providing Honne wood frames of doors, windows, clerestory windows, ventilators and other frames wrought, framed of assembled including making plaster grooves (excluding cost of materials, labour, HOM of machineries complete as per specifications (P. No. 53/ I. No. 9.11 of PWD SR 2018-19)								
	For Doors								
	M.D	3	2	1.05	0.125	0.07	0.06		
		3	2	1.95	0.125	0.07	0.10		
	D	1	2	0.90	0.125	0.07	0.02		
		1	2	1.95	0.125	0.07	0.03		
		Cum	Total Modified Qty				0.20		
		Cum	Total Scheduled-B Qty				0.16		
		Cum	Qty Upto 125%				0.20	98387.35	19677.47
22	Providing and fixing in position fully panelled Honne wood shutters for doors, styles and rails of 40mm, thick with bottom and lock rails 180mm wide top rail and styles 100mm wide as per drawing and panels of 25mm thick including cost of materials, labour,HOM of machineries completed as per specification (excluding cost of fixtures) (Page No. 53, Item No. 9.15, PWD SR 2018-19)								
	For Doors								
	M.D		3	0.90		1.95	5.27		
	D		1	0.75		1.95	1.46		
		Sqm	Total Modified Qty				6.73		
		Sqm	Total Scheduled-B Qty				3.78		
		Sqm	Qty Upto 125%				4.73	5303.24	25057.81
		Sqm	Qty Above 125%				2.01	5303.24	10633.00
23	Providing and fixing M.S. grill work for windows and ventilator weighing 21kg/Sqm using M.S. flats, or M.S square rods or combination of M.S. flats and steel sections and welding the same to required pattern with a coat of red lead primer, cost of materials, fixtures labour and HOM of machinery specifications (P.No. 34, I.No. 7.9 of PWD SR 2018-19)								
	MS Grill For Windows								
	First Floor								
	Room-1								
			2	1.20		1.20	2.88		
			1	1.10		1.20	1.32		
	Room-2								
			1	1.20		1.20	1.44		
			1	0.80		0.90	0.72		
	Front Side (For Elivation)								
	GF& FF		2	3.20		0.45	2.88		
	At Ground Floor Staircase Side		1	1.20		0.55	0.66		
			1	1.80		1.00	1.80		
			1	1.20		1.05	1.26		
	MS Flat at Top Floor		2	1.70	0.10		0.34		
			2	0.75	0.10		0.15		
		Sqm					13.45		
	Consider 21kg/Sqm	Kg	Total Modified Qty				282.45		

No	Description of work	Unit	No	Dimension Are Meter			Quantity	Rate in Rs.	Amount in Rs.
				L	B	D			
		Kg	Total Scheduled-B Qty				120.96		
		Kg	Qty Upto 125%				151.20	106.69	16131.53
		Kg	Qty Above 125%				131.25	106.69	14003.07
4	KSRB 15-18.1 : Applying red lead ready mix priming coat over new steel or other metal surface including preparing the surface after throughly cleaning oil, grease, dirt and other foreign matter, and scoured with wire brushes, fine steel wool, sand papers including cost of materials, labour, complete as per specifications. (Page No.123/ Item No.15.73, PWD SR 2018-19)								
	Windows	Qty Same as per Vide Item No.23					13.45		
		Sqm	Total Modified Qty				13.45		
		Sqm	Total Scheduled-B Qty				5.76		
		Sqm	Qty Upto 125%				7.20	46.05	331.56
		Sqm	Qty Above 125%				6.25	46.05	287.82
5	KSRB 15-18.2 : Providing and applying enamel metal paint two coats (excluding priming coat) over new steel or other metal surface brushing to give an even shade after cleaning oil, grease, dirt and other foreign matter, including cost of materials, labour, complete as per specifications. (Page No.123/ Item No.15.74, PWD SR 2018-19)								
	Windows	Qty Same as per Vide Item No.24					13.45		
		Sqm	Total Modified Qty				13.45		
		Sqm	Total Scheduled-B Qty				5.76		
		Sqm	Qty Upto 125%				7.20	106.69	768.17
		Sqm	Qty Above 125%				6.25	106.69	666.82
6	Providing and laying flooring using prepolished, water cut/gang saw 19mm thick granite laid over bed of 20mm thick 1:4 cm & jointed with neat cement slurry mixed with pigment to mach shade of granite slabs including laying POP on finished surface and cleaning the surface, including the cost of all materials and labours etc., complete as per specifications. - using silver grey granite / Multy Red / Ruby Red / Black / HassanGreen Granite of width not less than 900mm (P.No.110, I.No.14.47.2 of PWD SR 2018-19)								
	Ground Floor								
	Hall								
			1	12.10	3.25		39.33		
			1	2.45	1.40		3.43		
			1	1.10	0.50		0.55		
			1	0.60	0.50		0.30		
	For SSM Step at Inside Hall								
	Top		1	10.00	0.50		5.00		
			1	10.00		0.55	5.50		
	Sides		2	0.50		0.55	0.55		
	Wall Cladding								
			1	10.00		0.90	9.00		
			1	1.10		1.50	1.65		
			1	0.60		1.50	0.90		
			1	3.20		1.50	4.80		
	Room								
			1	2.90	2.40		6.96		
			1	0.90	0.90		0.81		
	Deduction Sump Chamber		-1	0.60	0.60		-0.36		
	Skerting		1	13.30		0.10	1.33		
	For Column		1	1.80		2.30	4.14		
			1	1.70		2.30	3.91		
	SSM Steps Infront of Temple								
	1st Step								
	Rise		1	10.30		0.15	1.55		
	Thread		1	10.30	0.30		3.09		
	2nd Step								
	Rise		1	10.30		0.15	1.55		
	Thread		1	10.30	0.30		3.09		

I. No	Description of work	Unit	No	Dimension Are Meter			Quantity	Rate	Amount
				L	B	D		in Rs.	in Rs.
	3rd Step								
	Rise		1	10.30		0.15	1.55		
	Thread		1	10.30	0.30		3.09		
	4th Step								
	Rise		1	10.30		0.15	1.55		
	Thread		1	10.30	0.30		3.09		
	Sides at Staircase								
			1	2.00		0.50	1.00		
			1	2.00	1.00		2.00		
	For Water Point Area Attached to Room								
			1	3.30	0.30		0.99		
			2	3.30		0.15	0.99		
	First Floor								
	Room-1								
	Hall		1	4.60	3.80		17.48		
	Skerting		1	16.80		0.10	1.68		
	Room-2								
	Hall								
			1	4.30	3.80		16.34		
	Skerting		1	13.30		0.10	1.33		
	Bed Room								
			1	2.45	3.35		8.21		
	Skerting		1	10.70		0.10	1.07		
	Kitchen Area								
			1	1.70	1.40		2.38		
	Skerting		1	6.20		0.10	0.62		
	Wall Cladding		1	4.50		1.30	5.85		
	Pooja Room								
			1	1.30	1.05		1.37		
	Skerting		1	3.65		0.15	0.55		
	Wall Cladding		1	3.65		2.10	7.67		
	Corridar								
			1	14.70	0.75		11.03		
	Skerting		1	27.30		0.10	2.73		
	For Staircase								
	GF to FF								
	Steps-9 No's								
	Landing		1	0.90	0.90		0.81		
	Thread		9	0.85	0.30		2.30		
	Rise		10	0.85		0.15	1.28		
	Skerting		1	2.70		0.15	0.41		
	Landing		1	1.75	1.10		1.93		
	Skerting		1	3.95		0.15	0.59		
	Steps-4 No's								
	Thread		4	0.75	0.30		0.90		
	Rise		5	0.75		0.15	0.56		
	Skerting		1	1.20		0.15	0.18		
	FF to Top Floor								
	Steps-1 No's								
	Landing		1	1.80	0.75		1.35		
	Thread		1	0.90	0.30		0.27		
	Rise		1	0.90		0.15	0.14		
	Steps-9 No's								
	Thread		9	0.90	0.30		2.43		
	Rise		10	0.90		0.15	1.35		
	Skerting		1	2.70		0.15	0.41		
	Landing		1	1.75	0.85		1.49		
	Skerting		1	3.45		0.15	0.52		
	Steps-9No's								
	Thread		9	0.75	0.30		2.03		

. No	Description of work	Unit	No	Dimension Are Meter			Quantity	Rate	Amount
				L	B	D		in Rs.	in Rs.
	Rise		10	0.75		0.15	1.13		
	Skerting		1	2.70		0.15	0.41		
	Landing		1	0.75	0.65		0.49		
	Open Area For Elevation		2	3.20	0.30		1.92		
	Inside Temple								
	Alround Area		1	5.90		1.70	10.03		
			2	6.35		1.70	21.59		
			2	1.20		1.70	4.08		
	For Windows		.						
			4x2	1.15	0.15		1.38		
			4x2	0.85	0.15		1.02		
	Deductions								
	Windows		-4	1.20		0.90	-4.32		
	Main door		-1	1.30		1.30	-1.69		
		Sqm	**Total Modified Qty**				**244.55**		
		Sqm	**Total Scheduled-B Qty**				**224.95**		
		Sqm	**Qty Upto 125%**				**244.55**	**2707.61**	**662146.03**
27	Providing and fixing colour glazed tiles of size 300mmx600mm for walls with borders of size 300x100mm, set in Cement Mortar 1:3 and pointed with white cement with matching colour pigment with necessary curing, cleaning including providing and removing scaffolding wherever necessary etc., complete. The work includes cost of all materials, labour charges for all items of work, hire charges for equipment, etc., complete as per specification. (P.No. 112, I.No. 14.64 of SR 2018-19).								
	Ground Floor								
	For Toilet Room								
	Flooring		1	1.20	1.20		1.44		
	Wall Cladding		1	4.80		2.00	9.60		
	Deduction Ventilator		-1	0.50		0.60	-0.30		
	Door		-1	0.90		2.00	-1.80		
	First Floor								
	For Toilet Room								
	Flooring		1	1.20	2.35		2.82		
	Wall Cladding		1	7.10		2.10	14.91		
	Door		-1	0.75		2.10	-1.58		
		Sqm	**Total Modified Qty**				**25.10**		
		Sqm	**Total Scheduled-B Qty**				**9.36**		
		Sqm	**Qty Upto 125%**				**11.70**	**1382.66**	**16177.13**
		Sqm	**Qty Upto 125%**				**13.40**	**1479.97**	**19831.60**
28	Providing and fixing for flooring 40mm thick sadarhaili grey flammed granite slab for bath areas in Bathrooms over a bed of 25mm thick CM1:6 and fixing granite slab with CM 1:3.**(Item no 14.57, Page no 111, PWD SR 2018-19)**								
	For Flooring to Temple Surroundings								
	From South-west Main Gate to South East Main Gate								
			1	4.60	3.30		15.18		
			1	10.00	3.00		30.00		
	Deduction Plant Area		-1	9.00	0.60		-5.40		
			1	12.30	2.80		34.44		
	Deduction Garuda Kamba		-1	1.70	1.20		-2.04		
			1	13.00	2.35		30.55		
			1	1.60	3.40		5.44		
			1	3.40	0.50		1.70		
	Chamber		-1	0.70	0.60		-0.42		
		Sqm	**Total Modified Qty**				**109.45**		
		Sqm	**Total Scheduled-B Qty**				**142.80**		
		Sqm	**Qty Upto 125%**				**109.45**	**2062.38**	**225727.50**

No	Description of work	Unit	No	Dimension Are Meter			Quantity	Rate	Amount
				L	B	D		in Rs.	in Rs.
29	KSRB 7.17 : Providing, fabricating, assembling and fixing in position aluminium doors using following aluminium mat finish or glossy finish, outer frame plain section 101.6x44.45mm thickness 3.18mm, section weight 2.404 kg/m, door shutters vertical section 44.62x44.45mm thickness 3.18mm, section weight 1.505kg/m, top section 47.62x44.45mm thickness 3.00mm, section weight 1.426kg/m bottom section 114.3x44.45 thickness 3.18mm, section weight 2.646kg/m, door central section 49.91x44.45mm thickness 3.00mm, section weight 1.495 kg/m glazing clips 19x17.3x11mm thickness 0.9mm section weight 0.124kg/m; aluminium sections cut to length joint metred cornersgrinded, the shutters pivoted opening arrangement with heavy duty aluminium alloy automatic door closures floor mounted, providing and fixing standard approved accessories, such as aluminium handle for full width or length, tower bolts, lock, pivots: P.V.C. or rubber gasket with 5.5m. thick plain glass for top and bottom panel; aluminium sections treated for removal of any rust and prevention of further rust formation, and coated with greasy materials for non-adherance of mortars or any other sticky materials; the assembled frame fitted with the corner angles, strips and fitted with screws, rawl plugs or teakwood gutties to R.C.C. columns or masonry on sides. beams and flooring in bottom. including cutting, chistling and making good with cement mortar to match the surface; all the frames throughly cleaned free from rust, scale, or dirt including cost of materials, fixtures, labour and HOM of machinery complete as per specifications.using aluminium section anodized to 12 - 15 microns.**(I.tm No.7.17.1, P.No.39, SR:2018-19)**									
		Sqm	**Total Modified Qty**				**0.00**		
		Sqm	**Total Scheduled-B Qty**				**5.76**		
		Sqm	**Qty Upto 125%**				**0.00**	**6885.68**	**0.00**
30	Providing and fixing PVC Hollow Door Frame of the size 50x47mm with a wall thickness of 5mm, made out of extruded 5mm rigid PVC foam sheet, mitre cut at two corners and joined with 2 No.s of 150mm long brackets of 15 x 15mm M.S Square tube. The two vertical door profiles are to be reinforced with 19x19mm M.S. Square tube of 19 guage, EPDM rubber gasket weather seal to be provided through out the frame. The door screws through the frame by using PVC fasteners. A minimum of 4 Nos. of screws to be provided for each vertical member & minimum 2 Nos. for horizontal member. (, P.No. 62, I. No. 9.92 PWD SR 2018-19)									
	For Toilet Room								
	Ground Floor		1	6.00			6.00		
	First Floor		1	5.70			5.70		
		Mtr	**Total Modified Qty**				**11.70**		
		Mtr	**Total Scheduled-B Qty**				**5.70**		
		Mtr	**Qty Upto 125%**				**7.13**	**404.31**	**2880.71**
		Mtr	**Qty Upto 125%**				**4.58**	**404.31**	**1849.72**
31	"SOLID PANEL PRELAM PVC DOOR SHUTTER" Providing and fixing 30MM thick factory made rigid foam with both side Prelam Panelled Door Shutters made from M.S. tube of 19 x 19mm, 19 gauge for styles and 15 x 15mm for top & bottom rails, covered with heat moulded Prelaminated PVC 'C' Channel of 5mm thick sheet & 30 x 50mm wide to form styles & 5mm thick & 75mm wide Prelaminated PVC Sheets for top rail, lock rail & bottom rail on either side & 5mm thick, 20mm wide cross PVC sheet as gap insert for top rail & bottom rail, Panelling of 5mm thick PVC sheet Prelaminated on either side fitted in the M.S Frams, Sealed to the styles & rails with PVC Designer beading on either side & joined together with solvent cement adhesive etc., Complete as per manufacturers specification & direction of Engineer-in-charge fixed to frames with 3 nos of 75mm. Aluminium hinges. (, P.No.61, I. No. 9.85.1 PWD SR 2018-19)									
	For Toilet Room								
	Ground Floor		1	0.90		2.10	1.89		
	First Floor		1	0.75		2.10	1.58		
		Sqm	**Total Modified Qty**				**3.47**		
		Sqm	**Total Scheduled-B Qty**				**1.58**		
		Sqm	**Qty Upto 125%**				**1.98**	**4207.10**	**8309.03**
		Sqm	**Qty Upto 125%**				**1.50**	**4207.10**	**6289.62**

. No	Description of work	Unit	No	Dimension Are Meter L	B	D	Quantity	Rate in Rs.	Amount in Rs.
32	Applying priming coat over new wood surface and/ or wood based surface after preparing the surface after throughly cleaning oil, grease, dirt and foreign matter, sand papering and knotting liquid wood filler, for varnish including cost of materials, labour, complete as per specificatios (P.No.121, I.No. 15.59 of SR 2018-19)								
	For Doors								
	M.D		3x2	6.00	0.125		4.50		
			3x3	6.00		0.070	2.52		
	D		1x2	5.70	0.125		4.28		
			1x2	5.70		0.070	2.39		
	For Doors								
	M.D		3	0.90		1.95	5.27		
	D		1	0.75		1.95	1.46		
		Sqm	**Total Modified Qty**				**20.42**		
		Sqm	**Total Scheduled-B Qty**				**3.78**		
		Sqm	**Qty Upto 125%**				**4.73**	**56.15**	**265.31**
		Sqm	**Qty Upto 125%**				**15.70**	**56.15**	**881.28**
33	Providing and applying painting two coats (excluding priming coat) on new wood surface and/ or wood based surface with enamel paint to give an even shade, cleaning the surface of all dirt, dust and foreign matter, sand papering including cost of materials, labour, complete as per specifications (P.No. 121, I.No. 15.60.1 of SR 2018-19)								
		Qty Same As Per vide item No.32					20.42		
		Sqm	**Total Modified Qty**				**20.42**		
		Sqm	**Total Scheduled-B Qty**				**3.78**		
		Sqm	**Qty Upto 125%**				**4.73**	**108.94**	**514.75**
		Sqm	**Qty Upto 125%**				**15.70**	**108.94**	**1709.82**
34	Providing and laying integral cement based water proofing treatment including preparation of surface as required for treatment of roofs, balconies terraces etc., consisting of following applications a) applying and grouting a slurry coat of neat cement using 2.75 kg per sqm of cement admixed with proprietary water proofing compound confirming to IS 2645 over the RCC slab after cleaning the surface before treatment b)laying cement concrete using broken brick bats 25mm to 100mm size with 50% of cement mortar 1:5 admix with propreatory water proofing compound confirming IS 2645 over 20mm thick layer of cement mortar 1:5 admix with proprietary water proofing compound to required slope and treating similarly the adjoining walls upto 300mm height including rounding off junctions of walls and slabs c)after two days of proper curing applying a second coat of cement slurry admix with preprietoray water proofing compound d) finishing the surface with 20mm joint less cement mortar of mix 1:4 admix with proprietary water proofing compond wall finally finishing the surface with trawel and								
	For New Building		1	14.40	4.80		69.12		
	For Anjaneya Temple Roof		1	9.00	9.00		81.00		
		Sqm	**Total Modified Qty**				**150.12**		
		Sqm	**Total Scheduled-B Qty**				**126.21**		
		Sqm	**Qty Upto 125%**				**150.12**	**1143.39**	**171645.71**
35	Providing and fixing M.S. Gate as per Chief Architect Drawing, using 50mm x 50mm 14 guage M.S. hollow pipe frame work bent to ornamental shape as shown in the drawing and 35mm x 6mm and 16 x 16mm Square rods for verticals alternatively spaced at 4cms c/c in two halves and 40mmx6mm M.S. flats for horizontal member and at the top cast iron spikes are provided at alternate vertical members asshown in the drawing etc., complete. All the steel surface should be thoroughly cleaned free of rust and painted with anti corrosive paint (shop paint) etc., complete. The work includes cost of all materials, labour charges for all items of work, hire charges for welding, cutting and grinding equipment, and electricity charges, with lead and lift, loading and unloading charges, etc., complete as per specifiocation. (P. No. 45 / I. No. 7.37 of PWD 2018-19)								
	For Anjaneya Temple								
	West Side		1	3.15		1.75	5.51		
	South West Side		1	3.15		1.75	5.51		
		Sqm	**Total Modified Qty**				**11.03**		

. No	Description of work	Unit	No	Dimension Are Meter			Quantity	Rate	Amount
				L	B	D		in Rs.	in Rs.
		Sqm	Total Scheduled-B Qty				7.56		
		Sqm	Qty Upto 125%				9.45	3382.75	31966.99
		Sqm	Qty Upto 125%				1.58	3382.75	5344.75
36	Providing and fixing M.S. Hand railing for Balcony with 50mm dia. M.S. hollow pipe of 14 gauge, welded to 20mmx20mm M.S. square rod placed vertically, spaced at 100mm at regular intervals of 600mm. These vertical rods laterally tied to 3 horizontal rods spaced at equal interval. These assembly is fixed to concrete by using expansion bolts and welding the same to reinforcement bars and making good the surface. All the joints and sections hould be cut to length, welded and grinded wherever necessary etc., complete . The work includes cost of all materials, labour charges for all items of work, hire charges for welding, cutting and grinding equipment, and electricity charges, etc., complete as per specification and drawing. (Page No. 44, Item No.7.35, PWD SR 2018-19)								
	For New Building								
	First Floor								
	Corridar		4	3.00		0.85	10.20		
	For Stair Case								
	Ground Floor-First Floor		1	3.10		0.85	2.64		
			1	1.20		0.85	1.02		
	First Floor to Top Floor								
			1	3.50		0.85	2.98		
			1	3.10		0.85	2.64		
		Sqm	Total Modified Qty				19.47		
		Sqm	Total Scheduled-B Qty				8.40		
		Sqm	Qty Upto 125%				10.50	3189.58	33490.59
		Sqm	Qty Upto 125%				8.97	3189.58	28610.54
37	KSRB 11-5 : Providing and fixing white vitreous china clay, water closet European type (Pedestal type, P-trap) with black solid plastic seat and lid, C.P brass hinges, rubber buffers. 10 litre low level, P.V.C flushing cistern (all are approved make) with fittings, C.I / M.S brackets, 40mm diameter flush bend with fittings and clamps, overflow arrangements with special and 25mm mosquito proof coupling of approved design, painting of fittings and brackets, cutting and making good the wall and floor wherever required, including cost of materials, labour complete as per specifications. Specification No. KBS 11 (P.no 79 I.No.12.5 PWD SR 2018-19)								
	For Toilet Room								
	GF		1				1.00		
	FF		1				1.00		
		Pan	Total Modified Qty				2.00		
		Pan	Total Scheduled-B Qty				1.00		
		Pan	Qty Upto 125%				2.00	5566.04	11132.08
38	Providing and fixing white vitreous china clay flat back wash basin size 630x450mm with a single of 15mm C.P. brass pillar taps with C.I. /M.S. brackets 32mm C.P. brass waste of standard pattern, painting of fittings and brackets, cuttings and making good the wall and floor wherever required, including cost of materials, labour complete as per specifications (P.No. 83, I.No. 12.24 of PWD SR 2018-19)								
	For Toilet Room								
	FF		1				1.00		
		Unit	Total Modified Qty				1.00		
		Unit	Total Scheduled-B Qty				1.00		
		Unit	Qty Upto 125%				1.00	3536.62	3536.62
39	Providing and fixing CI Nahani trap of approved make conforming to ISI specifications and construction of Cistern in M-15 as per directions (Rate is inclusive of cost of materials and fixtures and conveyance of materials to work spot). - 10cms x 7.5cms (P.No.90, I.No. 12.113.1 of PWD SR 2018-19)								
	GF		1				1.00		
	FF		1				1.00		
		Each	Total Modified Qty				2.00		
		Each	Total Scheduled-B Qty				1.00		
		Each	Qty Upto 125%				2.00	280.77	561.54

	Description of work	Unit	No	Dimension Are Meter L	B	D	Quantity	Rate in Rs.	Amount in Rs.
	Circular shape mirror of size 450 mm with plastic moulded frame (Page:XXV, SL No:636 PWD SR 2018-19)								
			3				3.00		
		Nos	Total Modified Qty				3.00		
		Nos	Total Scheduled-B Qty				3.00		1454.10
		Nos	Qty Upto 125%				3.00	484.70	
	KSRRB 300-3. Earthwork excavation by manual means for roads, drains & similar works in ordinary soil invoiving , excavated surface leveled & sides neatly dressed , the disposed earth to be levelled neatly after breaking of clods complete as per specification MORTH/ Chapter 3. (Page No. 143/ Item No. 19.1/ PWD SR 2018-19)								
	For RCC Culvert								
	Shanthi Layout								
	Culvert at 1st Cross Road (LHS)		1	6.00	1.60	1.00	9.60		
	Culvert at 1st Cross Road (RHS)		1	5.60	1.60	1.00	8.96		
	Culvert at 2nd Cross Road (RHS)		1	5.60	1.60	1.00	8.96		
	Culvert at 3rd Cross road (LHS)		1	5.50	1.60	1.00	8.80		
	Lake View Layout								
	Culvert at 1st Cross Road (RHS)		1	6.20	1.60	1.00	9.92		
	Culvert at 1st Cross Road (LHS)		1	6.00	1.60	1.00	9.60		
	For Asphalt Road								
	Shanthi Layout								
	1st Main Road		1	62.00	4.00	0.25	62.00		
			1	50.00	7.20	0.25	90.00		
	Lake View Layout								
	2nd Main Road		2	139.00	1.10	0.25	76.45		
	For CC Road								
	Mallasandra								
	Cross Road Near Ashwath Katte		1	46.00	4.70	0.15	32.43		
	Anjaneya Swamy Temple Road		1	89.00	5.80	0.15	77.43		
	Cross Road From Anjaneya Temple Road		1	15.00	6.80	0.15	15.30		
	Lake View Layout								
	2nd Main Road at SWD		1	10.00	4.60	0.15	6.90		
			1	22.00	5.20	0.15	17.16		
	Cross Road		1	7.20	6.20	0.15	6.70		
		Cum	Total Modified Qty				440.21		
		Cum	Total Scheduled-B Qty				693.40		
		Cum	Qty Upto 125%				440.21	143.30	63082.10
42	KSRRB M2100-10. Providing and laying Plain cement concrete of mix 1:3:6 with OPC @ 220kgs, with crushed 40mm and down size graded granite metal coarse aggregates @0.89cum and fine aggregates @ 0.46cum, in foundation mechanically mixed, placed in foundation and compacted by vibration including curing for 14 days including cost of all materials, labour, HOM curing, form works, scaffolding and centering complete as per specifications. (P.No-222,I No-27.18 pwd 2018-19)								
	For RCC Culvert								
	Shanthi Layout								
	Culvert at 1st Cross Road (LHS)		1	6.00	1.60	0.15	1.44		
	Culvert at 1st Cross Road (RHS)		1	5.60	1.60	0.15	1.34		
	Culvert at 2nd Cross Road (RHS)		1	5.60	1.60	0.15	1.34		
	Culvert at 3rd Cross road (LHS)		1	5.50	1.60	0.15	1.32		
	Lake View Layout								
	Culvert at 1st Cross Road (RHS)		1	6.20	1.60	0.15	1.49		
	Culvert at 1st Cross Road (LHS)		1	6.00	1.60	0.15	1.44		
	For CC Road								
	Mallasandra								
	Cross Road Near Ashwath Katte		1	46.00	4.70	0.15	32.43		
	Anjaneya Swamy Temple Road		1	89.00	5.80	0.15	77.43		
	Cross Road From Anjaneya Temple Road		1	15.00	6.80	0.15	15.30		

No	Description of work	Unit	No	Dimension Are Meter L	B	D	Quantity	Rate in Rs.	Amount in Rs.
	Lake View Layout								
	2nd Main Road at SWD								
			1	10.00	4.60	0.15	6.90		
	Cross Road		1	22.00	5.20	0.15	17.16		
			1	7.20	6.20	0.15	6.70		
		Cum	**Total Modified Qty**				**164.30**		
		Cum	**Total Scheduled-B Qty**				**117.02**		
		Cum	**Qty Upto 125%**				**146.28**	**5729.15**	**838031.42**
			Qty Above 125%				**18.03**	**6141.12**	**110693.69**
3	Providing and laying plain/reinforced cement concrete for side drains **using M20 nominal mix** concrete with OPC at 300 kgs. with 20mm and down size granite metal coarse aggregates at 0.69 cum and fine aggregates at 0.43 cum machine mixed, well compacted for walls and bottom including centering, shuttering, cost of materials, HOM of machinery, curing etc., complete excluding cost of steel as per MORTH specification No. 1500, 1700, 2200. including cost of materials, labour, HOM complete as per specificationsdo- Wall & bottom thickness 15cm (I No-37.59.2,P No-271 PWD SR 2018-19)								
	For RCC Culvert								
	For Bottom Raft								
	Shanthi Layout								
	Culvert at 1st Cross Road (LHS)		1	6.00	1.20	0.25	1.80		
	Culvert at 1st Cross Road (RHS)		1	5.60	1.20	0.25	1.68		
	Culvert at 2nd Cross Road (RHS)		1	5.60	1.20	0.25	1.68		
	Culvert at 3rd Cross road (LHS)		1	5.50	1.20	0.25	1.65		
	Lake View Layout								
	Culvert at 1st Cross Road (RHS)		1	6.20	1.20	0.25	1.86		
	Culvert at 1st Cross Road (LHS)		1	6.00	1.20	0.25	1.80		
	For RCC Wall								
	Shanthi Layout								
	Culvert at 1st Cross Road (LHS)		2	6.00	0.30	0.60	2.16		
	Culvert at 1st Cross Road (RHS)		2	5.60	0.30	0.60	2.02		
	Culvert at 2nd Cross Road (RHS)		2	5.60	0.30	0.60	2.02		
	Culvert at 3rd Cross road (LHS)		2	5.50	0.30	0.60	1.98		
	Lake View Layout								
	Culvert at 1st Cross Road (RHS)		2	6.20	0.30	0.60	2.23		
	Culvert at 1st Cross Road (LHS)		2	6.00	0.30	0.60	2.16		
		Cum	**Total Modified Qty**				**23.04**		
		Cum	**Total Scheduled-B Qty**				**47.70**		
		Cum	**Qty Upto 125%**				**23.04**	**7476.28**	**172253.50**
4	KSRB 4.9.2 : **Providing T.M.T steel reinforcement** for R.C.C workincluding straightening, cutting, bending, hooking, placing in position,lapping and / or welding wherever required, tying with binding wire andanchoring to the adjoining members wherever necessary complete asper design (laps, hooks and wastage shall not be measured and paid)cost of materials, labour, HOM of machinery complete as perspecifications.Specification No. KBS 4.6.3 (I No-28.8.2,P No-229 PWD SR 2018-19)								
	Consider 80kg/Cum for RCC Culvert		1	23.04	80.00		1762.56		
		Kg					**1762.56**		
		Tonne	**Total Modified Qty**				**1.77**		
		Tonne	**Total Scheduled-B Qty**				**3.20**		
		Tonne	**Qty Upto 125%**				**1.77**	**75212.83**	**133126.71**
5	Providing and fixing Precast RCC cover slabs of 100 mm thick for drain in cement concrete 1:1.5:3 using graded granite jelly 20mm and down size with steel reinforcement and pointing for joints 1:3 cement mortor including form work, lift charges,curing and concrtee finished surface on both sides etc,and complete as per the directions of Enginner in charges.(Data Rate)								
	Missing Slabs At								
	Lake View Layout								
	2nd Main Road								
	LHS		23	0.60	0.90		12.42		
	RHS		23	0.60	0.90		12.42		
	At Shanthi Layout								
			25	0.60	0.90		13.50		

No	Description of work	Unit	No	Dimension Are Meter L	B	D	Quantity	Rate in Rs.	Amount in Rs.
		Sqm	Total Modified Qty				38.34		
		Sqm	Total Scheduled-B Qty				108.90		
		Sqm	Qty Upto 125%				38.34	1679.44	64389.73
	Providing and fixing Precast RCC slab of 250mm thick for Culverts made of Plain/Reinforced Cement Concrete design mix M25 with OPC@340kgs,with 20mm and down size graded granite metal coarse aggregates @0.70cum and fine aggregates@0.47cum,with superplasticizer@3lts confirming to 189103-1999 Reaffirmed-2008,Open Foundation complete as per Drawing and Technical Specification including cost of all materials, labour,HOM curing,form works,scaffolding and centering complete as per specifications and pointing for ljoints 1:3 cement mortar including form work,lift charges,curing and concrete finished surfaces on both sides etc,complete and as per the directions of Engineer in-Charge. **(Data Rate)**									
	For RCC Culvert								
	Shanthi Layout								
	Culvert at 1st Cross Road (LHS)		1	6.00	1.20		7.20		
	Culvert at 1st Cross Road (RHS)		1	5.60	1.20		6.72		
	Culvert at 2nd Cross Road (RHS)		1	5.60	1.20		6.72		
	Culvert at 3rd Cross road (LHS)		1	5.50	1.20		6.60		
	Lake View Layout								
	Culvert at 1st Cross Road (RHS)		1	6.20	1.20		7.44		
	Culvert at 1st Cross Road (LHS)		1	6.00	1.20		7.20		
		Sqm	**Total Modified Qty**				**41.88**		
		Sqm	**Total Scheduled-B Qty**				**7.20**		
		Sqm	**Qty Upto 125%**				**9.00**	**3820.59**	**34385.31**
		Sqm	**Qty Above 125%**				**32.88**	**3820.59**	**125621.00**
47	KSRRB M200-24. Dismantling of cement concrete pavement by mechanical means using pneumatic tools, breaking to pieces not exceeding 0.02 cum in volume and stock piling at designated locations and disposal of dismantled materials stacking serviceable and unserviceable materials seperately complete as per specifications. MORTH Specification No. 202 **(Page No-140 Item no - 18.47 of KPWD SR 2018-19)**								
	For CC Road								
	Mallasandra								
	Cross Road Near Ashwath Katte		1	46.00	4.70	0.15	32.43		
	Anjaneya Swamy Temple Road		1	89.00	5.80	0.15	77.43		
	Cross Road From Anjaneya Temple Road		1	15.00	6.80	0.15	15.30		
	Lake View Layout								
	2nd Main Road at SWD		1	10.00	4.60	0.15	6.90		
			1	22.00	5.20	0.15	17.16		
	Cross Road		1	7.20	6.20	0.15	6.70		
		Cum	**Total Modified Qty**				**155.92**		
		Cum	**Total Scheduled-B Qty**				**38.52**		
		Cum	**Qty Upto 125%**				**48.15**	**990.96**	**47714.73**
		Cum	**Qty Above 125%**				**107.77**	**990.96**	**106795.76**
48	KSRRB 300-49. Scarifying bituminous course 50mm to 75mm thick along with premix carpet / surface dressing by manual means without disturbing the base and stacking of the debris materials including cost of all labour charges complete as per specifications. MORTH / Chapter 3 **(Page No. 146/ Item No.19.55/ PWD SR 2018-19)**								
	For Asphalt Road								
	Shanthi Layout								
	1st Main Road		1	62.00	4.00		248.00		
			1	50.00	7.20		360.00		
	Lake View Layout								
	2nd Main Road		2	139.00	1.10		305.80		
		Sqm	**Total Modified Qty**				**913.80**		
		Sqm	**Total Scheduled-B Qty**				**1948.40**		
		Sqm	**Qty Upto 125%**				**913.80**	**99.21**	**90658.10**

Sl. No	Description of work	Unit	No	Dimension Are Meter L	B	D	Quantity	Rate in Rs.	Amount in Rs.
49	KSRRB 300-Compaction KSRRB 300-58. Compaction of original ground with maximum of 6 passes of 8 to 10 tonnes power roller including filling in depression occuring during rolling including cost of all labour, HOM of machinery complete as per specifications. MORTH / Chapter 3 **(Page No-147 Item no - 19.64 of KPWD SR 2018-19)**								
	For Asphalt Road								
	Shanthi Layout								
	1st Main Road		1	62.00	4.00		248.00		
			1	50.00	7.20		360.00		
	Lake View Layout								
	2nd Main Road		2	139.00	1.10		305.80		
	For CC Road								
	Mallasandra								
	Cross Road Near Ashwath Katte		1	46.00	4.70		216.20		
	Anjaneya Swamy Temple Road		1	89.00	5.80		516.20		
	Cross Road From Anjaneya Temple Road		1	15.00	6.80		102.00		
	Lake View Layout								
	2nd Main Road at SWD		1	10.00	4.60		46.00		
			1	22.00	5.20		114.40		
	Cross Road		1	7.20	6.20		44.64		
		Sqm	**Total Modified Qty**				**1953.24**		
		Sqm	**Total Scheduled-B Qty**				**2205.20**		
		Sqm	**Qty Upto 125%**				**1953.24**	**6.61**	**12910.92**
50	KSRRB M400-17. Providing, laying, spreading and compacting cushed stone aggregates of granite / trap I basalt to wet mix macadam specifications including pre mixing the material with water at OMC in mechanical mix plant carriage of mixed materials by tipper to site, laying in uniform layers with paver in sub-base/base course on well prepared surface and compacting with vibratory roller to achieve thedesired density complete as per specifications. MORTH Specification No. 406 **(Page No-158 Item no - 20.18 of KPWD SR 2018-19).**								
	For Asphalt Road								
	Shanthi Layout								
	1st Main Road		1	62.00	4.00	0.25	62.00		
			1	50.00	7.20	0.25	90.00		
	Lake View Layout								
	2nd Main Road		2	139.00	1.10	0.25	76.45		
	For CC Road								
	Mallasandra								
	Cross Road Near Ashwath Katte		1	46.00	4.70	0.15	32.43		
	Anjaneya Swamy Temple Road		1	89.00	5.80	0.15	77.43		
	Cross Road From Anjaneya Temple Road		1	15.00	6.80	0.15	15.30		
	Lake View Layout								
	2nd Main Road at SWD		1	10.00	4.60	0.15	6.90		
			1	22.00	5.20	0.15	17.16		
	Cross Road		1	7.20	6.20	0.15	6.70		
		Cum	**Total Modified Qty**				**384.37**		
		Cum	**Total Scheduled-B Qty**				**409.14**		
		Cum	**Qty Upto 125%**				**384.37**	**2081.13**	**799923.94**

Sl. No	Description of work	Unit	No	Dimension Are Meter			Quantity	Rate in Rs.	Amount in Rs.
				L	B	D			
51	Cement concrete pavement.Construction of un-reinforced plain cement concrete pavement, thickness as per design, over a prepared sub base with OPC cement or any other type as per clause 1051.2.2 design mix M20/M30 , with 25mm and down size graded granite metal coarse aggregates and fine aggregtes , with superplastisiser @3lts confirming to IS9103-1999 Reaffirmed-2008 , mixed in a concrete mixer of not less than 0.6 cum capacity and appropriate weigh batcher as per approved mix design, laid in approved fixed side form work (steel channel, laying and fixing of 125 micron thick polythene film, wedges, steel plates including levelling the form work as per drawing). Spreading the concrete with shovels, rackers compacted using needle, screed and plate vibrator and finished in a continuous operation including provision of contraction, expansion, construction and longitudinal joints including groove cutting charges, joint filler, separation membrane, selant primer, joint sealant, admixtures as approved, curing compound, finishing to lines and grades as per drawing complete as per specifications. - M30 (at 360Kg per cum coarse aggregate @ 0.69cum and fine aggregate @ 0.46cum) **(Page No. 175.tem No.22.6.1,PW,P & IWTD SR 2018-19)**									
	For CC Road								
	Mallasandra								
	Cross Road Near Ashwath Katte		1	46.00	4.70	0.15	32.43		
	Anjaneya Swamy Temple Road		1	89.00	5.80	0.15	77.43		
	Cross Road From Anjaneya Temple Road		1	15.00	6.80	0.15	15.30		
	Lake View Layout								
	2nd Main Road at SWD		1	10.00	4.60	0.15	6.90		
			1	22.00	5.20	0.15	17.16		
	Cross Road		1	7.20	6.20	0.15	6.70		
		Cum	**Total Modified Qty**				**155.92**		
		Cum	**Total Scheduled-B Qty**				**178.38**		
		Cum	**Qty Upto 125%**				**155.92**	**5567.65**	**868107.99**
52	KSRRB M500-6. Providing and applying primer coat with bitumen emulsion on prepared surface of granular base including clearing of road surface and spraying primer at the rate of 0.60 kg I sqm using mechanical means complete as per specifications.MORTH Specification No. 502 **(Page No-161 Item no - 21.6 of KPWD SR 2018-19)**								
	For Asphalt Road								
	Shanthi Layout								
	1st Main Road		1	62.00	4.00		248.00		
			1	50.00	7.20		360.00		
	Lake View Layout								
	2nd Main Road		2	139.00	1.10		305.80		
		Sqm	**Total Modified Qty**				**913.80**		
		Sqm	**Total Scheduled-B Qty**				**1567.20**		
		Sqm	**Qty Upto 125%**				**913.80**	**27.56**	**25184.33**
53	KSRRB M500-17. Providing and laying dense graded bituminous macadam using crushed aggregates of specified grading, premixed with VG30 grade bituminous binder and, transporting the hot mix to work site, laying to the required grade, level and alignment, rolling with smooth wheeled, vibratory and tandem rollers to achieve the desired compaction as per MORTH table 500-10 complete in all respects complete as per specifications.. MORTH Specification No. 507 - using 40/60 TPH capacity H.M.P. with Mechanical paver Gr-II (50 mm to 75 mm) with 4.5 % VG-30 Bitumen **(Page No-160 Item no - 21.17.6 of KPWD SR 2018-19)**								
	For Asphalt Road								
	Shanthi Layout								
	1st Main Road		1	62.00	4.00	0.05	12.40		
			1	50.00	7.20	0.05	18.00		
	Lake View Layout								
	2nd Main Road		2	139.00	1.10	0.05	15.29		
		Sqm	**Total Modified Qty**				**45.69**		
		Sqm	**Total Scheduled-B Qty**				**78.36**		
		Sqm	**Qty Upto 125%**				**45.69**	**5955.69**	**272115.48**
54	KSRRB 500-2. Cleaning the existing black topped surface with brooms, soft brushes and finally dusting with old gunny bags and / or compressed air to receive bituminous treatment including cost of all materials, labour, HOM of machineries complete as per specifications. MORTH specification clause 501 **(Page No-158 Item no - 21.2 of KPWD SR 2018-19)**								

Sl. No	Description of work	Unit	No	Dimension Are Meter L	B	D	Quantity	Rate in Rs.	Amount in Rs.
	For Asphalt Road								
	Shanthi Layout								
	1st Main Road		1	62.00	6.90		427.80		
			1	50.00	6.80		340.00		
	Lake View Layout								
	2nd Main Road		1	139.00	4.90		681.10		
		Sqm	Total Modified Qty				1448.90		
		Sqm	Total Scheduled-B Qty				3888.40		
		Sqm	Qty Upto 125%				1448.90	5.51	7983.44
55	KSRRB 500-7. Providing and applying tack coat using 80/100 grade bitumen(VGIO) on the prepared black topped surfaces at 2.5 kg per 10sqm, heating bitumen in boiler fitted with spray set (excluding cleaning of road surface) including cost of all materials, labour, HOM of machineries complete as per specifications.MORTH **(Page No-158 Item no - 21.7 of KPWD SR 2018-19)**								
	For Asphalt Road								
	Shanthi Layout								
	1st Main Road		1	62.00	6.90		427.80		
			1	50.00	6.80		340.00		
	Lake View Layout								
	2nd Main Road		1	139.00	4.90		681.10		
		Sqm	Total Modified Qty				1448.90		
		Sqm	Total Scheduled-B Qty				3888.40		
		Sqm	Qty Upto 125%				1448.90	13.23	19168.95
56	KSRRB M500-19. Providing and laying bituminous concrete 40 mm thick with hot mix plant, using crushed aggregates of specified grading, premixed with bituminous binder and filler, transporting the hot mix to work site, laying with a paver finisher to the required grade, level and alignment, rolling with smooth wheeled, vibratory and tandem rollers to achieve the desired compaction as per MORTH specification clause No. 500.9 complete in all respects complete as per specifications. Clause 507 of MORTH V Version as per IRC SP-53-2015,do-Using 40-60 TPH Capacity HMP With Mechanical Paver Grading II (30-45mm) with 5.4% of Modified bituminous binder consisting of 4.97% of VG-30 bitumen (60/70 grade) and 0.43% of plastomeric thermoplastics (Waste Plastic) **(P.No.171 & I.No.21.78.12, PWD 18-19)**								
	For Asphalt Road								
	Shanthi Layout								
	1st Main Road		1	62.00	6.90	0.04	17.11		
			1	50.00	6.80	0.04	13.60		
	Lake View Layout								
	2nd Main Road		1	139.00	4.90	0.04	27.24		
		Sqm	Total Modified Qty				57.96		
		Sqm	Total Scheduled-B Qty				151.30		
		Sqm	Qty Upto 125%				57.96	7031.53	407547.48
57	Removal of Unserviceable Soil with Disposal KSRRB M300-19. Removal of unserviceable soil including excavation, loading and disposal but excluding replacement by suitable soil which shall be paid separately as per clause 300.5 complete as per specifications. MORTH Specification No. 301 **(P.No.144 & I.No.19.20 PWD 18-19)**								
	Qty Same As Per Vide Item No.41						440.21		
		Cum	Total Modified Qty				440.21		
		Cum	Total Scheduled-B Qty				693.40		
		Cum	Qty Upto 125%				440.21	36.38	16014.84
58	KSRRB M100-1 Loading and Unloading of Stone Boulder / Stone aggregates /Sand/ Kanker / Moorum. KSRRB M100-1 : Placing tipper at loading point, loading with front end loader,dumping, turning for return trip, excluding time for haulage and return trip complete as per specifications. MORTH -100/ Chapter 1 (P.No.136 & I.No.17.1 PWD 18-19)								
	Qty Same As Per Vide Item No.47						155.92		
	Qty Same As Per Vide Item No.48 (Consider Scarifieng Surface is 60mm Thickness)						54.83		
		Cum	Total Modified Qty				210.75		
		Cum	Total Scheduled-B Qty				135.94		
		Cum	Qty Upto 125%				169.93	59.27	10071.46
		Cum	Qty Upto 125%				40.82	59.27	2419.58

No	Description of work	Unit	No	Dimension Are Meter L	B	D	Quantity	Rate in Rs.	Amount in Rs.
9	KSRRB M100-4.1. Cost of Haulage Excluding Loading and Unloading MORTH -100/ Chapter 1 Case-I : Surface Road (P.No.136 & I.No.17.4 PWD 18-19)								
	Qty Same As Per Vide Item No.57 & 58								
		t.km					650.96		
		t.km		Total Modified Qty			650.96		
		t.km		Total Scheduled-B Qty			829.34		
		t.km		Qty Upto 125%			650.96	26.62	17328.51
-1	KSRB 4-1.6 ; Providing and laying in position plain cement concrete of mix 1:2:4 with cement @ 240kgs, with 20mm and down size graded granite metal coarse aggregates @ 0.69 cum and fine aggregtes @ 0.459cum, machine mixed, concrete laid in layers not exceeding 15 cms. thick, well compacted, in foundation, plinth and cills, ncluding cost of all materials, labour, HOM of machinery, curing complete as per specifications. Specification No. KBS 4.1, 4.2.(KPWD SR Page No.15, Item No.4.6)								
	For Temple Roof								
			1	9.80	9.80	0.10	9.60		
		Cum		Total Modified Qty			9.60		
		Cum		. Total Scheduled-B Qty			0.00		
		Cum		Qty Above 125%			9.60	6648.36	63850.85
	Basic Rate	5422.00							
	Deduct Cement cost as per SR -18-19 Page No.V Sl.No.123	-1177.51	Note:- (240*490.63/100)=1177.51						
	Add Cement cost as per Issue rate	1675.20	Note:- (240*349.00/50)=1675.20						
	Sub Total	**5919.69**							
	Area Weightage 8%	473.58							
	Total	**6393.26**							
	Add Tp +3.99%	255.09							
	Grand Total	**6648.36**							
E-2	KSRB 7.10 : Providing and fixing in position aluminium windows and ventilators as per approved drawings with sliding shutters using double track window frame section of size 61.85x31.75mm. with 1.2mm thick, bottom section weight 0.695 kg/m, sides and top sections 1.3 mm. thick weight 0.659 kg/m; and shutter comprising top and bottom section of size 40mmx18mm, 1.25mm thick 0.417 kg./m; shutter outer side 40mmx18mm, 1.25mm.thick weight 0.417 kg/m, shutter interlock section 40mmx26.7mm, 1.1mm thick, weight 0.469 kg/m. the shutters mounted on nylon rollers with approved quality of fixtures such as aluminium handles tower bolts etc.; and providing and fixing 5.5mm. thick plain glass for shutters fitted with rubber beading aluminium sections including cutting to required length, joints mitred subdividing the frame tenonned and rivetted in the assembled frame stiffened with end clips at corners angles etc., and fixed to the walls, lintels, floor beams/cills as the case may be with necessary steel screws, raul plugs, or teak wood gatties including cutting masonry or concrete and making good the original surface using cement mortar, aluminium sections pretreated for removal of any Specification No. KBS using aluminium section powdered coated to a minimum of 60-70 microns with exterior durable pure polyester grade powder of approved quality. (P.No. 35, I.No. 7.10.2 of PWD SR 2018-19)								
	For New Building								
	For Windows								
	Ground Floor								
			1	0.80		1.15	0.92		
	First Floor								
	Room-1								
			2	1.20		1.20	2.88		
			1	1.10		1.20	1.32		
	Room-2								
			1	1.20		1.20	1.44		
			1	0.80		0.90	0.72		
		Sqm		Total Modified Qty			7.28		
		Sqm		Total Scheduled-B Qty			0.00		
		Sqm		Qty Above 125%			7.28	4913.53	35770.50
	Basic Rate	4375.00							
	Area Weightage 8%	350.00							
	Sub Total	**4725.00**							

I. No	Description of work	Unit	No	Dimension Are Meter L	B	D	Quantity	Rate in Rs.	Amount in Rs.
	Add Tp +3.99%	188.53							
	Grand Total	**4913.53**							
E-3	Providing and fixing M.S.Grill over existing compound wall as per Chief Architect drawing No. 12686, using 16mm x 16mm M.S.Square rod at 150mm c/c spacing and 6mm x 40mm M.S. flats at horizontal and 6mm x12mm M.S. flat for ornamental design and providing shop edge design at the vertex of every vertical rods, including welding, grinding wherever necessary. All the steel surface should be thoroughly cleaned free of rust and painted with anti corrosive paint (shop paint) etc., complete. The work includes cost of all materials, labour charges for all items of work, hire charges for welding, cutting and grinding equipment, and electricity charges, etc., complete as per specification. (Page No.44, Item No.7.36 KPWD SR 2018-19)								
	For Temple Surroundings								
			1	1.50		0.40	0.60		
			3	3.10		0.40	3.72		
			1	6.80		0.40	2.72		
			1	0.90		0.40	0.36		
		Sqm	**Total Modified Qty**				**7.40**		
		Sqm	**Total Scheduled-B Qty**				**0.00**		
		Sqm	**Qty Above 125%**				**7.40**	**6029.89**	**44621.19**
	Basic Rate	5369.00							
	Area Weightage 8%	429.52							
	Sub Total	**5798.52**							
	Add Tp +3.99%	231.36							
	Grand Total	**6029.89**							
E-4	KSRB 14.3 : Providing and laying flooring and steps machine cut granite slabs 40mm thick on cement mortar bed 1:6, 25 mm thick, and pointed with cement mortar 1:3 over existing cement concrete bed , including cost of materials, labour, curing complete as per specifications. Specification No. KBS 14.26 (Page No.103, Item No.14.3 KPWD SR 2018-19)								
	For Temple Surrounding Compound Wall								
	From North West to South West								
	Double Layer (40mm thick)		2	1.20	0.40		0.96		
			2	1.20	0.40		0.96		
			2	1.50	0.40		1.20		
			2x3	3.10	0.40		7.44		
	On Top		4x2	0.45	0.45		1.62		
			4x2	0.40	0.40		1.28		
			4x2	0.30	0.30		0.72		
			4x2	0.45	0.45		1.62		
		Sqm	**Total Modified Qty**				**15.80**		
		Sqm	**Total Scheduled-B Qty**				**0.00**		
		Sqm	**Qty Above 125%**				**15.80**	**2725.75**	**43066.85**
	Basic Rate	2427.00							
	Area Weightage 8%	194.16							
	Sub Total	**2621.16**							
	Add Tp +3.99%	104.58							
	Grand Total	**2725.75**							
E-5	Providing and fixing Chorinated Poly Venyl Chloride (CPVC) pipes conforming to IS 15778, having thermal stability for hot and cold water supply including all CPVC plain and brass threaded fittings including fixing the pipe with clamp at 1.00 mtr spacing. This includes jointing of pipes and fittings with one step CPVC solvent cement & the cost of cutting chases & making good the same including testing of joints complete. (Concealed work including cutting chases and good the walls etc.) - 20mm nominal OD pipes. (P.No.99, I.No. 13.86.2 of PWD SR 2018-19)								
	For New Building		1	56.00			56.00		
		Mtr	**Total Modified Qty**				**56.00**		
		Mtr	**Total Scheduled-B Qty**				**0.00**		
		Mtr	**Qty Above 125%**				**56.00**	**263.93**	**14780.08**
	Basic Rate	235.00							
	Area Weightage 8%	18.80							

Sl. No	Description of work	Unit	No	Dimension Are Meter L	B	D	Quantity	Rate in Rs.	Amount in Rs.
	Sub Total	**253.80**							
	Add Tp +3.99%	10.13							
	Grand Total	**263.93**							
E-6	Providing and fixing Chorinated Poly Venyl Chloride (CPVC) pipes conforming to IS 15778, having thermal stability for hot and cold water supply including all CPVC plain and brass threaded fittings including fixing the pipe with clamp at 1.00 mtr spacing. This includes jointing of pipes and fittings with one step CPVC solvent cement & the cost of cutting chases & making good the same including testing of joints complete. (Concealed work including cutting chases and good the walls etc.) - 25mm nominal OD pipes (P.No 99, I.No. 13.86.3 of PWD SR 2018-19)								
	For New Building								
			1	59.00					
		Mtr		**Total Modified Qty**			59.00		
		Mtr		**Total Scheduled-B Qty**			59.00		
		Mtr		**Qty Above 125%**			0.00		
	Basic Rate	293.00					59.00	329.07	19415.13
	Area Weightage 8%	23.44							
	Sub Total	**316.44**							
	Add Tp +3.99%	12.63							
	Grand Total	**329.07**							
E-7	Providing and fixing Chorinated Poly Venyl Chloride (CPVC) pipes conforming to IS 15778, having thermal stability for hot and cold water supply including all CPVC plain and brass threaded fittings including fixing the pipe with clamp at 1.00 mtr spacing. This includes jointing of pipes and fittings with one step CPVC solvent cement and testing of joints complete. (internal work exposed on wall) - 50mm nominal OD pipes. (P.No. 98/I.No. 13.85.6 of KPWD SR 2018-19)								
	For New Building								
			1	5.00			5.00		
		Mtr		**Total Modified Qty**			**5.00**		
		Mtr		**Total Scheduled-B Qty**			**0.00**		
		Mtr		**Qty Above 125%**			**5.00**	**522.24**	**2611.20**
	Basic Rate	465.00							
	Area Weightage 8%	37.20							
	Sub Total	**502.20**							
	Add Tp +3.99%	20.04							
	Grand Total	**522.24**							
E-8	Providing and fixing to wall, ceiling and floor unplasticised PVC 6.00 kgs/sqcm working pressure with pipe fittings, wall clips etc., and making good the wall, ceiling and floor for sanitary pipelines including cost of all materials, labour charges, HOM of acquirements and testing complete as per specifications. - 110mm dia (P.No. 90/I.No. 12.116.1 of KPWD SR 2018-19)								
	For New Building								
			1	44.00			44.00		
		Mtr		**Total Modified Qty**			**44.00**		
		Mtr		**Total Scheduled-B Qty**			**0.00**		
		Mtr		**Qty Above 125%**			**44.00**	**487.43**	**21446.92**
	Basic Rate	434.00							
	Area Weightage 8%	34.72							
	Sub Total	**468.72**							
	Add Tp +3.99%	18.70							
	Grand Total	**487.43**							
E-9	KSRB13-6.1-1 : Providing and fixing in position brass bib cock of approved quality 15mm nominal bore including cost of all materials, labour and HOM of equipments with all leads complete as per specifications. Specification No.KBS 13.2.2 / 13.3 (P.No. 93/I.No. 13.23 of KPWD SR 2018-19)								
	For New Building								
			7				7.00		
		Each		**Total Modified Qty**			**7.00**		
		Each		**. Total Scheduled-B Qty**			**0.00**		
		Each		**Qty Above 125%**			**7.00**	**213.39**	**1493.73**
	Basic Rate	190.00							
	Area Weightage 8%	15.20							

No	Description of work	Unit	No	Dimension Are Meter L	B	D	Quantity	Rate in Rs.	Amount in Rs.
	Sub Total	**205.20**							
	Add Tp +3.99%	8.19							
	Grand Total	**213.39**							
10	KSRB 13-11.1 : Providing and placing on terrace, polyethylene water storage tanks with manhole lid and suitable locking arrangements, making holes of suitable diameter for inlet, outlet and over flow pipes, including cost of all materials, labour, transport charges, HOM of equipments and testing complete as per specifications.(For 1000 litre capacity) Specification No.KBS 13.22 (P.No.96/I.No. 13.78 of KPWD SR 2018-19)								
	For New Building								
			2						
		Each	**Total Modified Qty**				**2.00**		
		Each	**Total Scheduled-B Qty**				**2.00**		
		Each	**Qty Above 125%**				**0.00**		
	Basic Rate	6828.00					**2.00**	**7668.48**	**15336.96**
	Area Weightage 8%	546.24							
	Sub Total	**7374.24**							
	Add Tp +3.99%	294.23							
	Grand Total	**7668.48**							
11	Supply & delivery at site brand new make suitable HP deep well submercible pumpset suitable for vertical installation in 100 dia borewells compressing of single stage or multistage CF pump close coupled by means of stainless steel coupling to suitable HP suitable speed totally enclosed and filled with pure drinking water squirrel cage submercible induction motor suitable for operation of Single Phase, 0.37 KW AC supply fitted with required accessories such as suction, casing, suction strainers, sand guard. Non return valve etc Complete the pump and motor shall from an integral unit with all the required fittings 0.5HP/0.37KW 7stage (P.NO-XLII, I.NO-2, PWD SR-2018-19)								
	For New Building								
			1						
		No's	**Total Modified Qty**				**1.00**		
		No's	**Total Scheduled-B Qty**				**1.00**		
		No's	**Qty Above 125%**				**0.00**		
	Basic Rate	10341.00					**1.00**	**10753.61**	**10753.61**
	Sub Total	**10341.00**							
	Add Tp +3.99%	412.61							
	Grand Total	**10753.61**							
12	KSRRB M800-13.Road Marking with Hot Applied Thermoplastic Compound with Reflectrising Glass Beads on Bituminous Surface: Providing and laying of hot applied thermoplastic compound 2.5mm thick including reflectorising glass beads at 250gms per sqm area, thickness of 2.5mm is exclusive of surface applied glass beads as per IRC: 35. The finished surface to be level, uniform and free from streaks and holes complete with all lead and lift and as per direction of engineer incharge of work (P.NO-182, I.NO-24.15, PWD SR-2018-19)								
	For Asphalt Road								
	Shanthi Layout								
	1st Main Road		2.5	62.00	0.10		15.50		
			2.5	50.00	0.10		12.50		
	Lake View Layout								
	2nd Main Road		2	139.00	0.10		27.80		
		Sqm	**Total Modified Qty**				**55.80**		
		Sqm	**Total Scheduled-B Qty**				**0.00**		
		Sqm	**Qty Above 125%**				**55.80**	**481.81**	**26885.00**
	Basic Rate	429.00							
	Area Weightage 6%	34.32							
	Sub Total	**463.32**							
	Add Tp +3.99%	18.49							
	Grand Total	**481.81**							

Description of work	Unit	No	Dimension Are Meter L	B	D	Quantity	Rate In Rs.	Amount In Rs.
Supplying heavy gauge PVC Conduit Pipe ....dia mm thick with suitable size bends, metal junction boxes adhesive paste etc., by groove cutting in the wall and fixing by bracing U or J hooks and cement plastering up to the wall surface and run with 18 SWG GI fish wire run throughout the conduit wherever necessary.25mm dia 2mm thick (Page No.2, Item No.1.3.2, KPWD Electrical SR 2019-20)								
For New Building								
		1	210.00					
	Mtr	Total Modified Qty				210.00		
	Mtr	Total Scheduled-B Qty				210.00		
	Mtr	Qty Above 125%				0.00		
Basic Rate	54.00					210.00	56.16	11793.60
Add Tp +3.99%	2.15							
Grand Total	**56.16**							
Supplying and flush mounting powder coated / galvanized metal box suitable for mounting modular switch plates. The box should be firmly flush mounted after due groove cutting in Brick/Stone/C.C wall. **1-3**Way (Page No.9, Item No.3.4.1, KPWD Electrical SR 2019-20)								
For New Building								
		2						
	No's	Total Modified Qty				2.00		
	No's	Total Scheduled-B Qty				2.00		
	No's	Qty Above 125%				0.00		
Basic Rate	95.00					2.00	98.80	197.60
Add Tp +3.99%	3.79							
Grand Total	**98.80**							
4-5Way (Page No.9, Item No.3.4.2, KPWD Electrical SR 2019-20)								
For New Building								
		2				2.00		
	No's	Total Modified Qty				2.00		
	No's	Total Scheduled-B Qty				0.00		
	No's	Qty Above 125%				2.00	109.19	218.38
Basic Rate	105.00							
Add Tp +3.99%	4.19							
Grand Total	**109.19**							
8Way (Page No.9, Item No.3.4.4, KPWD Electrical SR 2019-20)								
For New Building								
		9				9.00		
	No's	Total Modified Qty				9.00		
	No's	Total Scheduled-B Qty				0.00		
	No's	Qty Above 125%				9.00	150.79	1357.11
Basic Rate	145.00							
Add Tp +3.99%	5.79							
Grand Total	**150.79**							
10-12Way (Page No.9, Item No.3.4.5, KPWD Electrical SR 2019-20)								
For New Building								
		4				4.00		
	No's	Total Modified Qty				4.00		
	No's	Total Scheduled-B Qty				0.00		
	No's	Qty Above 125%				4.00	171.59	686.36
Basic Rate	165.00							
Add Tp +3.99%	6.58							
Grand Total	**171.59**							
Supplying and fixing superior quality modular switch mounting polycarbonate plate with necessary supporting back plate with required nos. of machine screws, bolts nuts etc., complete on the existing metal/PVC box.**1 to 3 Module** (Page No.9, Item No.3.5.1, KPWD Electrical SR 2019-20)								
For New Building								
		2				2.00		
	No's	Total Modified Qty				2.00		

No	Description of work	Unit	No	Dimension Are Meter L	B	D	Quantity	Rate in Rs.	Amount in Rs.
		No's	Total Scheduled-B Qty				0.00		
		No's	Qty Above 125%				2.00	114.39	228.78
	Basic Rate	110.00							
	Add Tp +3.99%	4.39							
	Grand Total	**114.39**							
-19	4 Module (Page No.9, Item No.3.5.2, KPWD Electrical SR 2019-20)								
	For New Building								
			2				2.00		
		No's	Total Modified Qty				2.00		
		No's	Total Scheduled-B Qty				0.00		
		No's	Qty Above 125%				2.00	129.99	259.98
	Basic Rate	125.00							
	Add Tp +3.99%	4.99							
	Grand Total	**129.99**							
-20	8 Module(Page No.9, Item No.3.5.4, KPWD Electrical SR 2019-20)								
	For New Building								
			9				9.00		
		No's	Total Modified Qty				9.00		
		No's	Total Scheduled-B Qty				0.00		
		No's	Qty Above 125%				9.00	207.98	1871.82
	Basic Rate	200.00							
	Add Tp +3.99%	7.98							
	Grand Total	**207.98**							
E-21	10 -12 Module (Page No.9, Item No.3.5.5, KPWD Electrical SR 2019-20)								
	For New Building								
			4				4.00		
		No's	Total Modified Qty				4.00		
		No's	Total Scheduled-B Qty				0.00		
		No's	Qty Above 125%				4.00	239.18	956.72
	Basic Rate	230.00							
	Add Tp +3.99%	9.18							
	Grand Total	**239.18**							
E-22	Supplying and fixing of modular switch & connected accessories on existing modular switch plate as per IS 3854 and IS 1293.**6Amps one way Switch** (Page No.10, Item No.3.6.1, KPWD Electrical SR 2019-20)								
	For New Building								
			60				60.00		
		Each	Total Modified Qty				60.00		
		Each	Total Scheduled-B Qty				0.00		
		Each	Qty Above 125%				60.00	72.80	4368.00
	Basic Rate	70.00							
	Add Tp +3.99%	2.79							
	Grand Total	**72.80**							
E-23	6Amps 3way socket (Page No.10, Item No.3.6.3, KPWD Electrical SR 2019-20)								
	For New Building								
			14				14.00		
		Each	Total Modified Qty				14.00		
		Each	Total Scheduled-B Qty				0.00		
		Each	Qty Above 125%				14.00	109.19	1528.66
	Basic Rate	105.00							
	Add Tp +3.99%	4.19							
	Grand Total	**109.19**							
E-24	Stepped Fan Regulator. (Page No.10, Item No.3.6.4, KPWD Electrical SR 2019-20)								
	For New Building								
			7				7.00		
		Each	Total Modified Qty				7.00		

Sl. No	Description of work	Unit	No	Dimension Are Meter L	B	D	Quantity	Rate in Rs.	Amount in Rs.
		Each	Total Scheduled-B Qty				0.00		
		Each	Qty Above 125%				7.00	301.58	2111.06
	Basic Rate	290.00							
	Add Tp +3.99%	11.57							
	Grand Total	**301.58**							
E-25	**16Amps one way switch**(Page No.10, Item No.3.6.8, KPWD Electrical SR 2019-20)								
	For New Building								
			12				12.00		
		Each	Total Modified Qty				12.00		
		Each	Total Scheduled-B Qty				0.00		
		Each	Qty Above 125%				12.00	119.59	1435.08
	Basic Rate	115.00							
	Add Tp +3.99%	4.59							
	Grand Total	**119.59**							
E-26	Supplying and wiring adopting loop system in existing PVC Conduit /casing capping casing capping using 2x1.5Sqmm (Phase & Neutral) & 1x1.0 sqmm (Earth wire) FRLS multi strand PVC insulated copper wire (confirming to IS-694: and latest amendments) without control switch shall be fixed on the existing plastic sheet/ gang box, the other end of the wires shall be terminated with sufficient loose length in a wood/PVC round block. complete for each outlet.**Short point upto 3Mtr from tapping point to out let via switch box** (Page No.5, Item No.2.2.1, KPWD Electrical SR 2019-20)								
	For New Building								
			20				20.00		
		Points	Total Modified Qty				20.00		
		Points	Total Scheduled-B Qty				0.00		
		Points	Qty Above 125%				20.00	166.39	3327.80
	Basic Rate	160.00							
	Add Tp +3.99%	6.38							
	Grand Total	**166.39**							
E-27	Medium point **above 3Mtr upto 6Mtr from tapping point to out let via switch box** (Page No.5, Item No 2.2.2, KPWD Electrical SR 2019-20)								
	For New Building								
			10				10.00		
		Points	Total Modified Qty				10.00		
		Points	Total Scheduled-B Qty				0.00		
		Points	Qty Above 125%				10.00	259.98	2599.80
	Basic Rate	250.00							
	Add Tp +3.99%	9.98							
	Grand Total	**259.98**							
E-28	Wiring for lighting/power circuit using one of FRLS PVC insulated 1100V grade, multistrand copper wire with low conductor resistance single core in open or concealed system of wiring with specified IS-694:confirming to latest amendments.**1.5 sqmm** (Page No.5, Item No.2.3.2, KPWD Electrical SR 2019-20)								
	For New Building								
			1	188.00			188.00		
		Mtr	Total Modified Qty				188.00		
		Mtr	Total Scheduled-B Qty				0.00		
		Mtr	Qty Above 125%				188.00	21.32	4008.16
	Basic Rate	20.50							
	Add Tp +3.99%	0.82							
	Grand Total	**21.32**							
E-29	2.5sqmm (Page No.6, Item No.2.3.3, KPWD Electrical SR 2019-20)								
	For New Building								
			1	180.00			180.00		
		Mtr	Total Modified Qty				180.00		
		Mtr	Total Scheduled-B Qty				0.00		
		Mtr	Qty Above 125%				180.00	33.28	5990.40
	Basic Rate	32.00							

No	Description of work	Unit	No	Dimension Are Meter L	B	D	Quantity	Rate in Rs.	Amount in Rs.
	Add Tp +3.99%	1.28							
	Grand Total	**33.28**							
30	4sc [illegible] (Page No.6, Item No.2.3.4, KPWD Electrical SR 2019-20)								
	For [illegible] w Building								
			1	180.00			180.00		
		Mtr		Total Modified Qty			180.00		
		Mtr		Total Scheduled-B Qty			0.00		
		Mtr		Qty Above 125%			180.00	46.80	8424.00
	Basic Rate	45.00							
	Add Tp +3.99%	1.80							
	Grand Total	**46.80**							
31	Su [illegible] g and fixing regular MCB distribution boards on wall/ wood board / flush mounting using rec [illegible] d clamps, bolts, nuts etc., with provision for fixing suitable type capacity MCB's single phase / 3 [illegible] ase / single door with powder coated painting. Made out of 14 SWG MS enclosure.II - Double Do [illegible] eWay SP &N (Page No.38, Item No.5.18.7, KPWD Electrical SR 2019-20)								
	For [illegible] ew Building								
			1				1.00		
		No's		Total Modified Qty			1.00		
		No's		Total Scheduled-B Qty			0.00		
		No's		Qty Above 125%			1.00	1507.86	1507.86
	Basic Rate	1450.00							
	Add Tp +3.99%	57.86							
	Grand Total	**1507.86**							
32	Su [illegible] ying and fixing miniature circuit breakers on existing MCB distribution boards using necessary fix [illegible] g materials and 'C' Type curve, indicator ON/OFF, energy cross-3 with Short circuit breaking ca [illegible] ty of 10K and complete wiring as required confirming to IEC 60898.6-32 Amps DP (Page No.27, Ite [illegible] 5.17.4, KPWD Electrical SR 2019-20)								
	For [illegible] ew Building								
			10				10.00		
		No's		Total Modified Qty			10.00		
		No's		Total Scheduled-B Qty			0.00		
		No's		Qty Above 125%			10.00	945.27	9452.70
	Basic Rate	909.00							
	Add Tp +3.99%	36.27							
	Grand Total	**945.27**							
33	Su [illegible] g of 1.1 KV LT UG cable XLPE or Heat resistant PVC insulated, PVC extruded inner sheath ar [illegible] ured UG LT cable as per IS-1554 (Part-1) or IS-7098 Part-1, Armouring strip thickness in average +5 [illegible] d resistivity 14 Ohms/Kms (Max) as per IS-3975 4 core 16 sqmm (Page No.40, Item No.6.4.4, KP [illegible] Electrical SR 2019-20)								
	For [illegible] ew Building								
			1	30.00			30.00		
		Mtr		Total Modified Qty			30.00		
		Mtr		Total Scheduled-B Qty			0.00		
		Mtr		Qty Above 125%			30.00	155.99	4679.70
	Basic Rate	150.00							
	Add Tp +3.99%	5.99							
	Grand Total	**155.99**							
34	La [illegible] charges for laying of 1.1 KV class UG cable in existing trench GI pipe / stoneware pipe / on wa [illegible] on pole as required.6 sqmm to 16 sqmm (Page No.41, Item No.6.5.1, KPWD Electrical SR 2019-20)								
	For [illegible] ew Building								
			1	30.00			30.00		
		Mtr		Total Modified Qty			30.00		
		Mtr		Total Scheduled-B Qty			0.00		
		Mtr		Qty Above 125%			30.00	12.36	370.80
	Basic Rate	11.88							
	Add Tp +3.99%	0.47							

	Description of work	Unit	No	Dimension Are Meter L	B	D	Quantity	Rate in Rs.	Amount in Rs.
	Grand Total	12.36							
	Digging of trench of 0.6m deep x 0.50 mtr wide refilling the trench to the required ground level and consolidating etc., complete.(As per Civil SR KSRB I-2, P-7)In soil (ordinary) (Page No.41, Item No.6.6.1, KPWD Electrical SR 2019-20)								
	For New Building		1	20.00			20.00		
				Total Modified Qty			20.00		
		Mtr		Total Scheduled-B Qty			0.00		
		Mtr		Qty Above 125%			20.00	79.04	1580.80
		Mtr							
	Basic Rate	76.00							
	Add Tp +3.99%	3.03							
	Grand Total	79.04							
	Supplying and fixing of class A (medium duty) GI pipe of wall thickness not less than 3.25mm on pole/wall/drain crossing with necessary clamping arrangements for UG cable of 1.1 KV.40mm (Page No.41, Item No.6.9.1, KPWD Electrical SR 2019-20)								
	For New Building		1	6.00			6.00		
				Total Modified Qty			6.00		
		Mtr		Total Scheduled-B Qty			0.00		
		Mtr		Qty Above 125%			6.00	348.37	2090.22
		Mtr							
	Basic Rate	335.00							
	Add Tp +3.99%	13.37							
	Grand Total	348.37							
7	Supplying and fixing L.T. cast Iron pot heads suitable for 1.1 KV class UG cable filled with necessary bitumen/insulating compound complete with terminals, clamps, bolts, nuts and washers etc.16Sqmm (Page No.42, Item No.6.10.2, KPWD Electrical SR 2019-20)								
	For New Building		2				2.00		
				Total Modified Qty			2.00		
		No's		Total Scheduled-B Qty			0.00		
		No's		Qty Above 125%			2.00	280.78	561.56
		No's							
	Basic Rate	270.00							
	Add Tp +3.99%	10.77							
	Grand Total	280.78							
8	Fabricating supplying and mounting MS box made out ... SWG suitable for floor / wall mounting, fully weather proof with provision for better heat dissipation, provided with hinged front cover, equipped with tamper proof locking arrangements, with suitable size clamps with necessary cable entry pipe with gland and box should be finished with 7tanks treatment with powder coated paint and finally finished with approved colour etc., complete.16SWG (Page No.30, Item No.5.42.2, KPWD Electrical SR 2019-20)								
	For New Building		1	8550.00			8550.00		
		Sqcms		Total Modified Qty			8550.00		
		Sqcms		Total Scheduled-B Qty			0.00		
		Sqcms		Qty Above 125%			8550.00	0.37	3163.50
	Basic Rate	0.35							
	Add Tp +3.99%	0.01							
	Grand Total	0.37							
39	Fixing all types and all capacities of fluorescent / false ceiling / spot light / CFL / LED fittings indoor on the wall / ceiling / rafters / girders using 23/0.0076" twin twisted PVC insulated wires, required Nos of round blocks and clamps.On wall / ceiling / Rafter / Girders (Page No.79, Item No.14.7.1, KPWD Electrical SR 2019-20)								
	For New Building		13				13.00		
		No's		Total Modified Qty			13.00		
		No's		Total Scheduled-B Qty			0.00		
		No's		Qty Above 125%			13.00	114.39	1487.07

Description of work	Unit	No	Dimension Are Meter L	B	D	Quantity	Rate in Rs.	Amount in Rs.
Basic Rate	110.00							
Add Tp +3.99%	4.39							
Grand Total	**114.39**							
Supplying & fixing of Porcelain fuse channel with cut out on existing wooden/panel using necessary nuts, bolts and washers.32Amps (Page No.35, Item No.5.7.2, KPWD Electrical SR 2019-20)								
For New Building		2				2.00		
	No's		Total Modified Qty			2.00		
	No's		Total Scheduled-B Qty			0.00		
	No's		Qty Above 125%			2.00	180.95	361.90
Basic Rate	174.00							
Add Tp +3.99%	6.94							
Grand Total	**180.95**							
							Total Constrution cost	**8726752.00**
							GST Charges 12%	**1047211.00**
							Total	**9773963.00**

ficate:-

is Work Comes Within BBMP Limits.

rtified that personaly Inspected the Work Spot.

rtified that the Estimate is Prepared Based on CSR of KPWD Bangalore Circle 2018-19, KPWD Electrical SR 2019-20, And
Rates from 03-03-2022

timate is Prepared Making Use of essential itemof work as per site conditions in safest way of Execution in most economical

iis work is not include in any other program of work.

Assistant Engineer
Ward No.13

Assistant Executive Engineer
Shetyhalli Sub - Division

Executive Engineer
Dasarahalli Zone

Technically Sanctione for Rs. 87.26 lakhs/-
Rs. In words Rs. Eighty Seven lakhs sixty Six thousand Seven hundred & Fifty two only/-
Under P.3736
Job Code No. 013-20-000123
Registered as CE No. 13/2021-22 subject to conditions contained in Enclosed Memo No CE/DZ/TS1/13/2021-22 Dt: 06/05/2021

AE/JE: TA CE(13)

Mallasandra

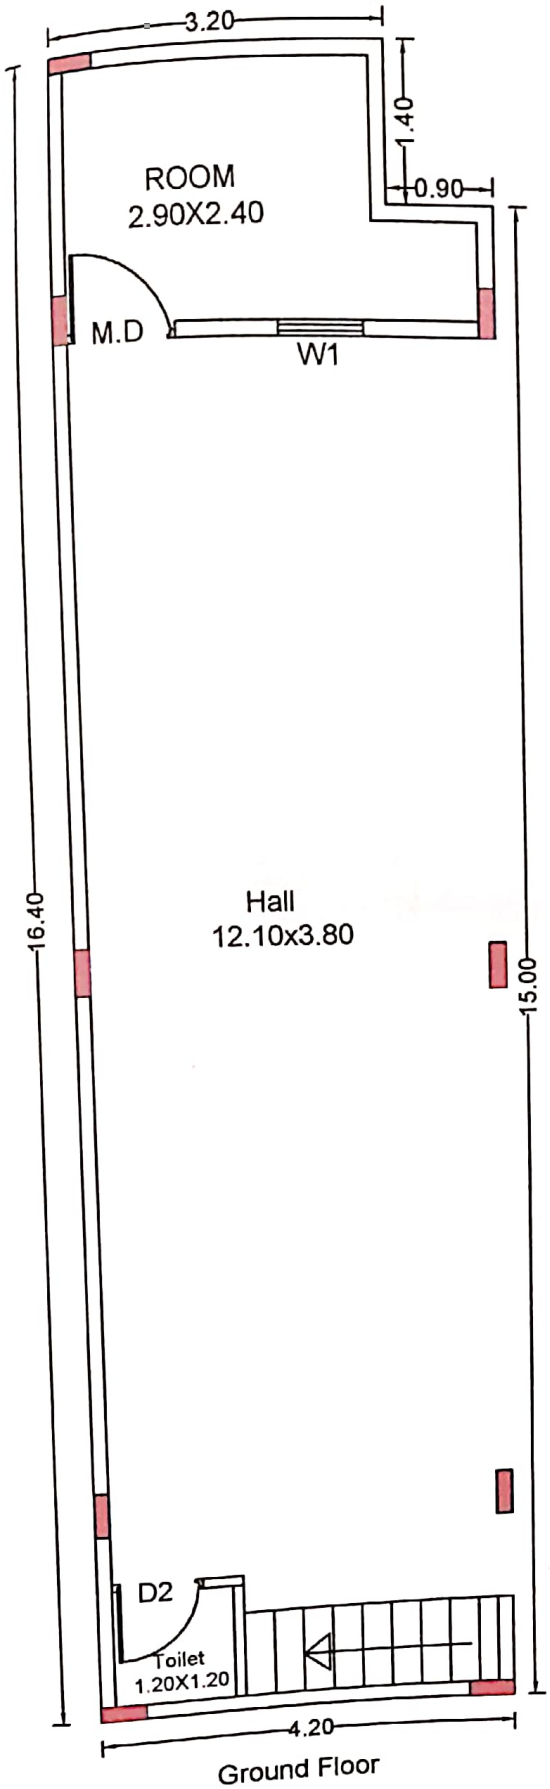

Ground Floor

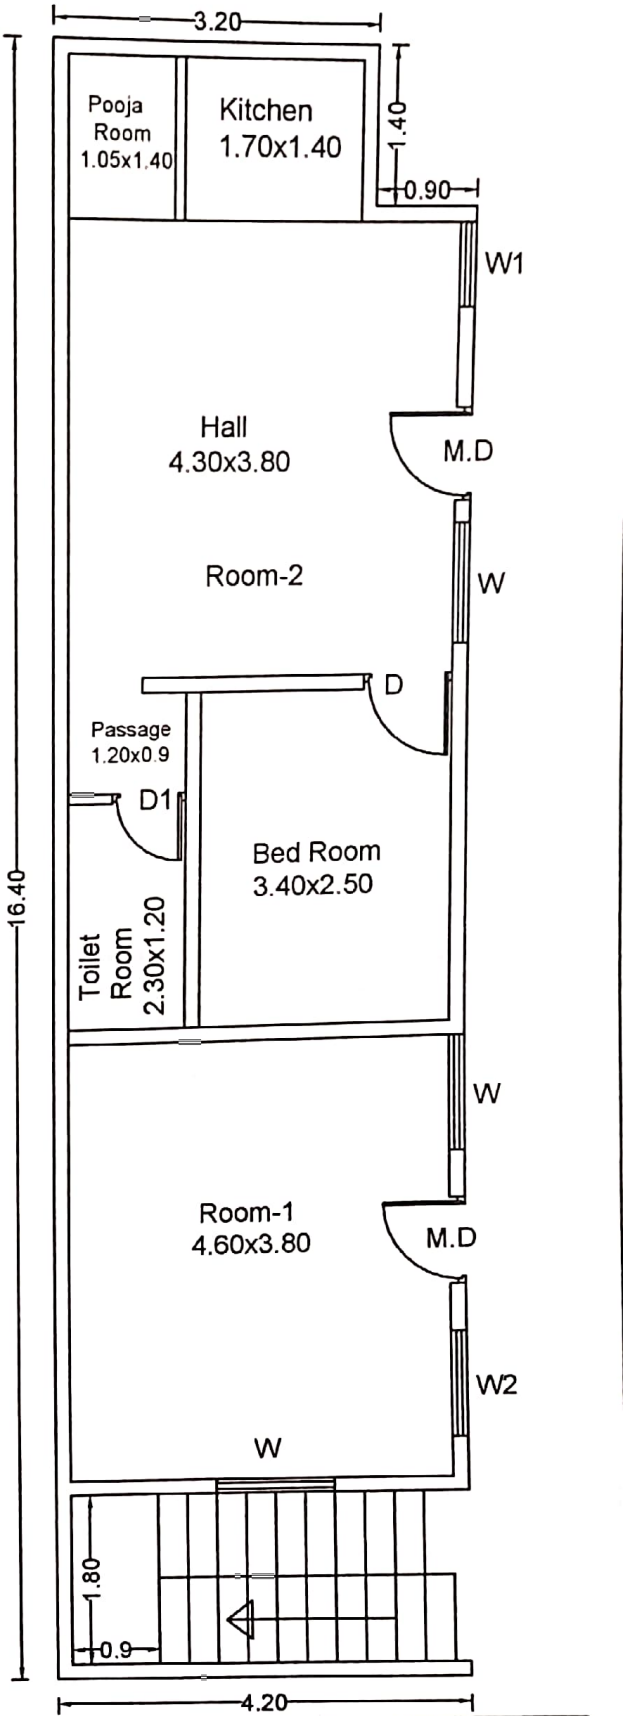

First Floor

INDEX :-
M.D-0.90x2.10
D-0.75x2.10
D1-0.75x2.10
D2-0.90x2.10
W-1.20X1.20
W1-0.80X0.90
W2-1.10x1.20
Column-0.45x0.15

Assistant Engineer
Ward No.13

Assistant Executive Engineer
Shettyhalli Sub Division

Name Of Work:- Comprehensive development works in ward no.13 Mallasandra.

Index:-

- Granite Flooring
- RCC Wall
- MS Gate
- Wall Raising With Concrete
- New SSM Wall
- SSM Wall Raising
- Flagging Course
- SSM Steps with Granite Floor

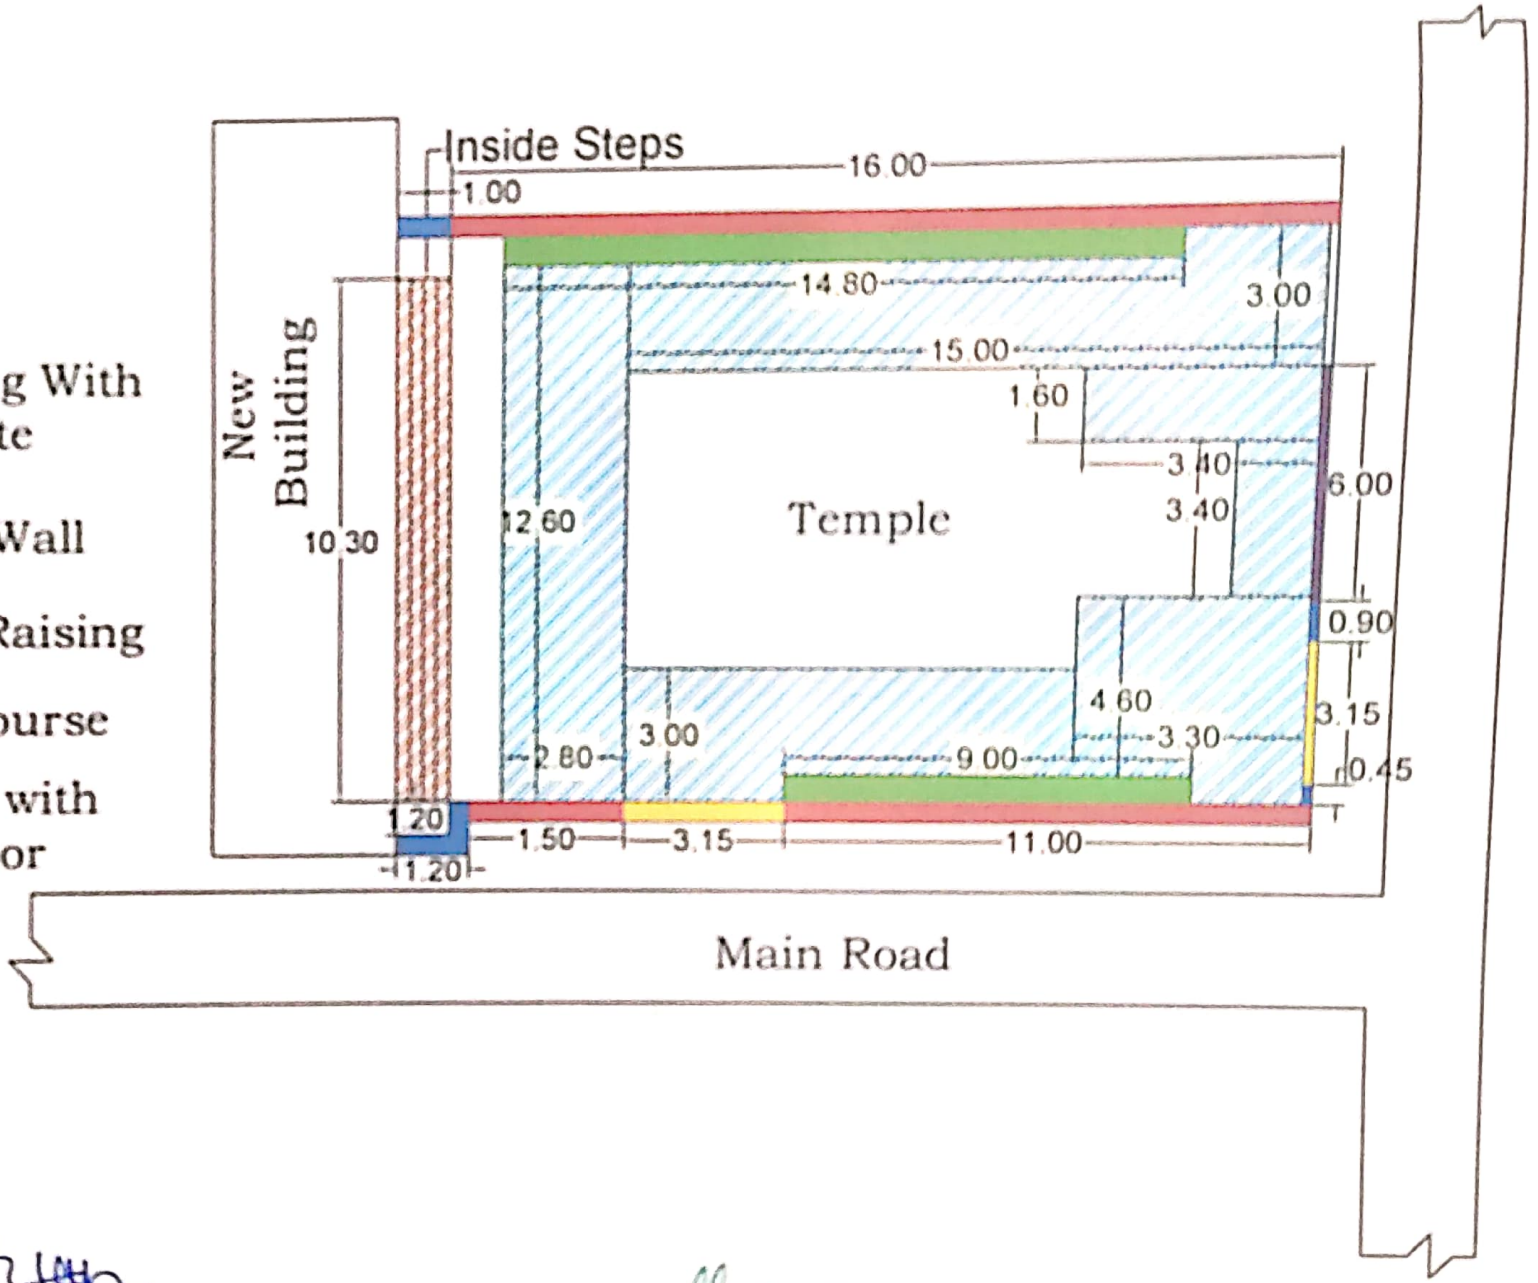

Assistant Engineer
Ward No.13

Assistant Executive Engineer
Shetty Halli Sub Division.

All Dimensions are in Meters

Name of Work: Comprehensive Development works in ward no.13, Mallasandra

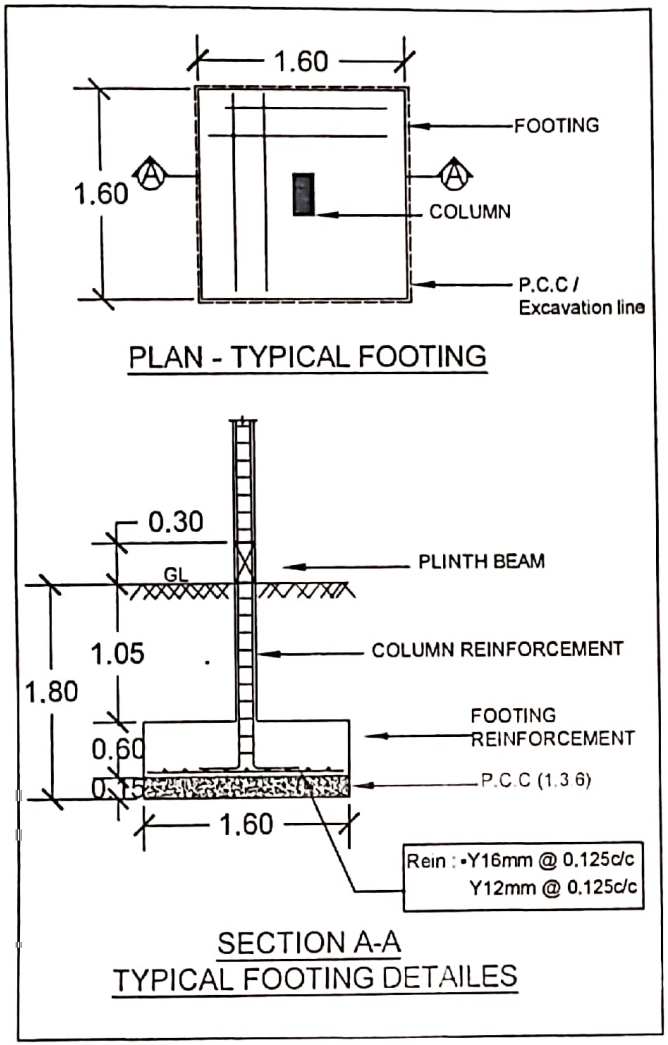

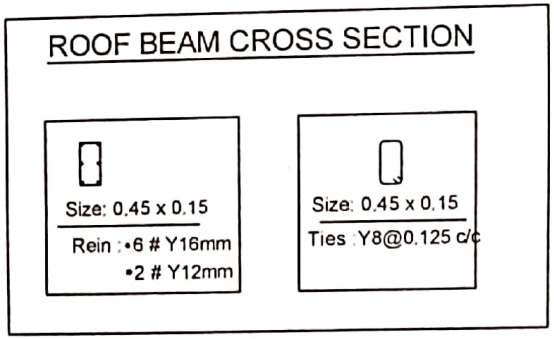

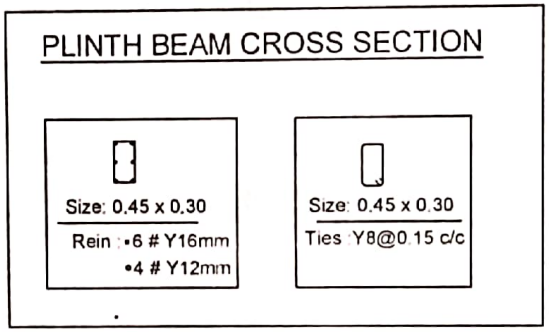

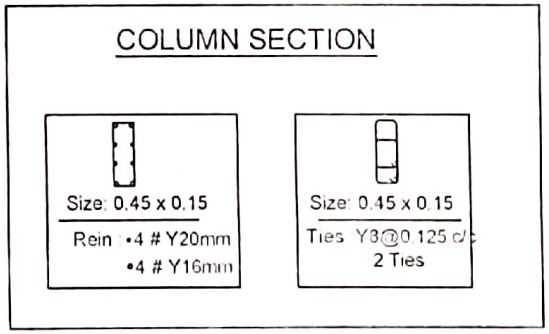

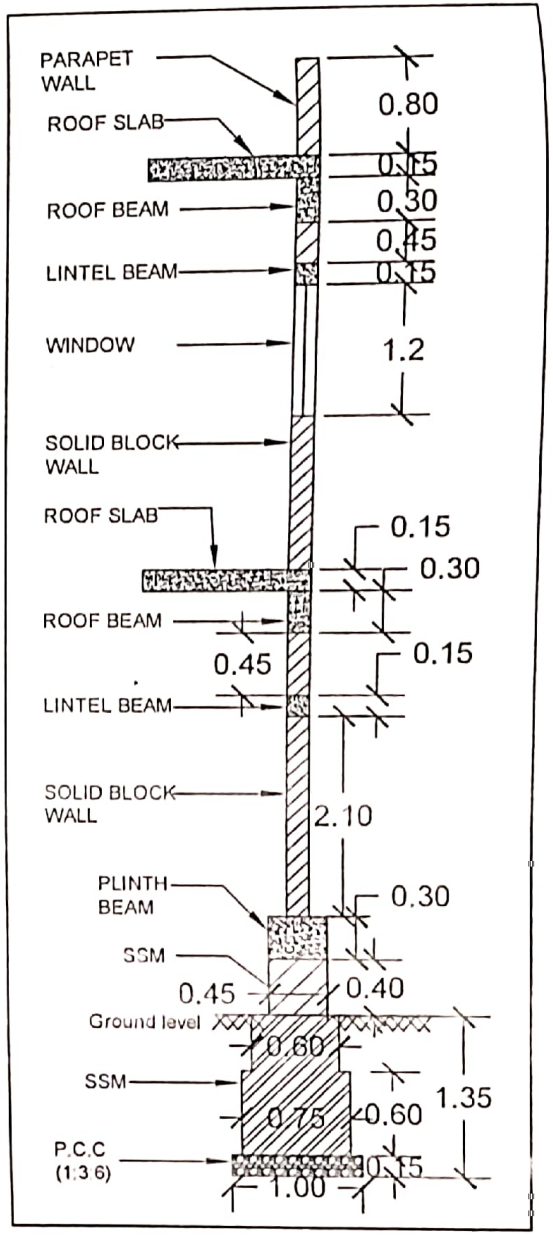

Assistant Engineer
Ward NO. 13

Assistant Executive Engineer
Shettyhalli Sub Division

All Dimensions are in meters

Name of Work:- Comprehensive development works in ward no.13 Mallasandra.

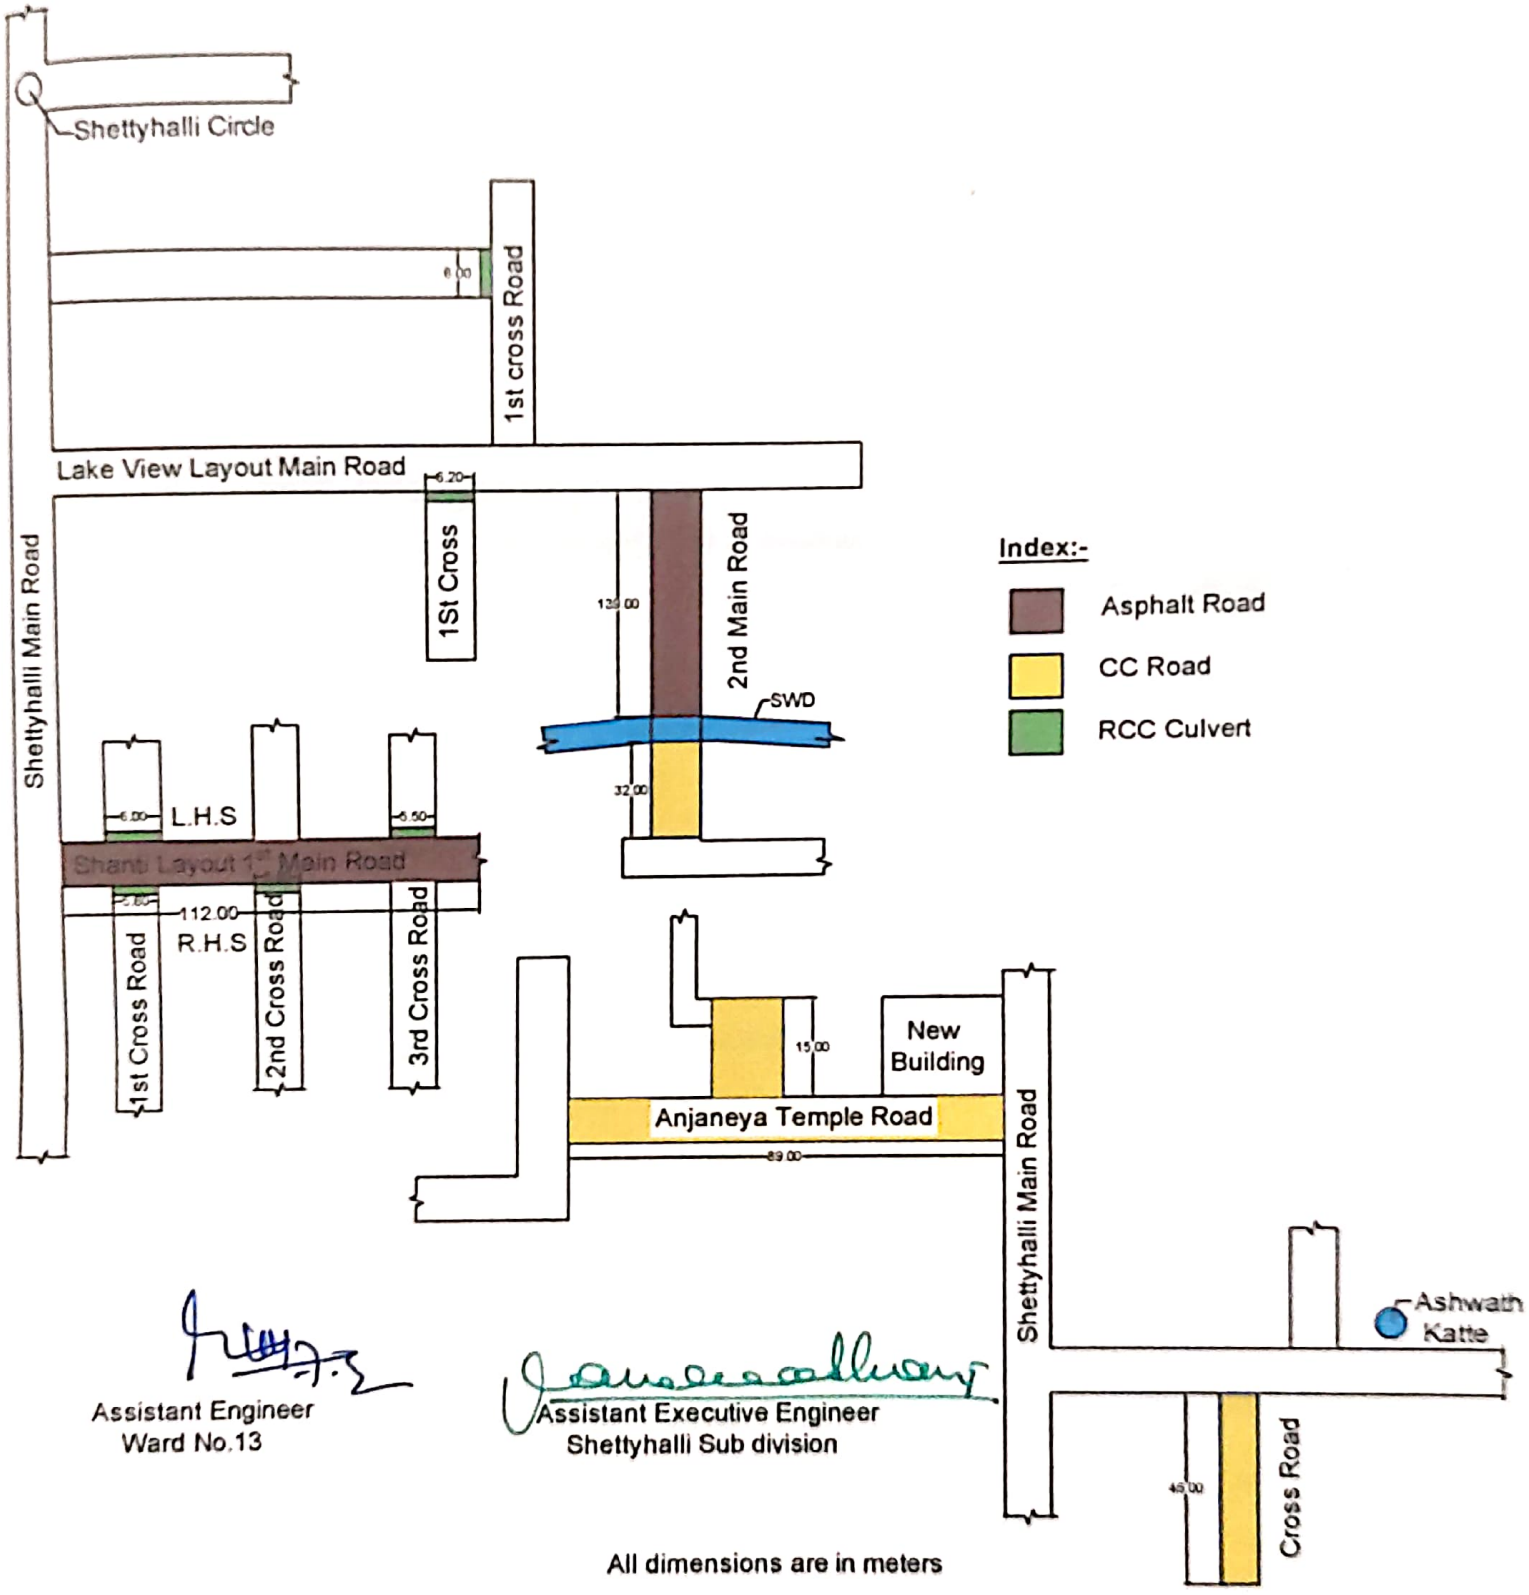

Assistant Engineer
Ward No.13

Assistant Executive Engineer
Shettyhalli Sub division

All dimensions are in meters

Tel.No.22875794, 22872801
Fax 08022374092
e-mail – sebgl@kpwd.gov.in

ಕರ್ನಾಟಕ ಸರ್ಕಾರ
ಲೋಕೋಪಯೋಗಿ ಇಲಾಖೆ

ಅಧೀಕ್ಷಕ ಅಭಿಯಂತರರ ಕಚೇರಿ
ಲೋಕೋಪಯೋಗಿ ಇಲಾಖೆ
ಬೆಂಗಳೂರು ವೃತ್ತ, ಬೆಂಗಳೂರು

ಅಧೀಕ್ಷಕ ಅಭಿಯಂತರರು, ಲೋಕೋಪಯೋಗಿ ಇಲಾಖೆ, ಬೆಂಗಳೂರು ವೃತ್ತ, ಬೆಂಗಳೂರು ರವರ ಕಚೇರಿ ಸದಾವಳಿಗಳು

ವಿಷಯಃ 2018-19ನೇ ಸಾಲಿನ ಲೋಇ ಬೆಂಗಳೂರು ವೃತ್ತದ ದರಪಟ್ಟಿಯಲ್ಲಿ ಬಿಟುಮಿನ್ ಸಂಬಂಧಿತ ದರಗಳನ್ನು 2021-22 ನೇ ಸಾಲಿನ ನಾಲ್ಕನೇ ತ್ರೈಮಾಸಿಕ ಅವಧಿಗೆ ಪರಿಷ್ಕರಿಸುವ ಬಗ್ಗೆ.

ಉಲ್ಲೇಖ
1. ಈ ಕಚೇರಿ ಆದೇಶ ಸಂಖ್ಯೆ : 4093 ದಿ. 02-11-2021
2. www.buildmadi.com ರವರ ದರಗಳ ಪಟ್ಟಿ ದಿ. 03-03-2022
3. MRPL ರವರ ದರಗಳ ಪಟ್ಟಿ ದಿ. 01-03-2022

ಪ್ರಸ್ತಾವನೆ:

2018-19ನೇ ಸಾಲಿನ ಲೋಕೋಪಯೋಗಿ ಇಲಾಖೆ, ಬೆಂಗಳೂರು ದರಪಟ್ಟಿಯಲ್ಲಿನ ಸಾಮಾನ್ಯ ಟಿಪ್ಪಣಿ ಸಂಖ್ಯೆ : 4 ರ ಪ್ರಕಾರ ಸಿಮೆಂಟ್, ಸ್ಟೀಲ್ ಮತ್ತು ಬಿಟುಮಿನ್‌ಗಳ ಪರಿಷ್ಕೃತ ದರವನ್ನು ಕೆಳಕಂಡ ಸನ್ನಿವೇಶದಲ್ಲಿ ಹೊರಡಿಸಬೇಕಾಗಿರುತ್ತದೆ.

"The prevailing market rates of cement, steel & bitumen will be assessed and the bare rates will be approved by the Superintending Engineer & published quarterly i.e., 1st April, 1st July, 1st October & 1st January whenever the variation in price is more/less than 10% over the previously approved rates"

"In case of abnormal variations, issue rate will be revised in the middle of the quarter based on proposals from Executive Engineer. These approved rates shall be adopted both for preparation of estimates and evaluation of tenders"

ಉಲ್ಲೇಖ-(1)ರಲ್ಲಿ 2018-19ನೇ ಸಾಲಿನ ಬೆಂಗಳೂರು ವೃತ್ತದ ದರಪಟ್ಟಿಯಲ್ಲಿ 2021-22ನೇ ಸಾಲಿನ ಮೂರನೇ ತ್ರೈಮಾಸಿಕ ಅವಧಿಗೆ ಅನ್ವಯಿಸುವಂತೆ ಸಿಮೆಂಟ್, ಸ್ಟೀಲ್ ಮತ್ತು ಬಿಟುಮಿನ್‌ಗಳ ದರಗಳನ್ನು ಪರಿಷ್ಕರಿಸಲಾಗಿರುತ್ತದೆ. ಉಲ್ಲೇಖ (2) ರಲ್ಲಿರುವಂತೆ ಹಾಗೂ ಜಿ.ಎಸ್.ಟಿ ನೋಂದಾಯಿತ ಸರಬರಾಜುದಾರರಿಂದ ಸಿಮೆಂಟ್ ಮತ್ತು ಸ್ಟೀಲ್ ದರಗಳ ಮಾಹಿತಿಯನ್ನು ಪಡೆದು ದಿನಾಂಕ 02-11-2021ರ ದರಗಳಿಗೆ ತುಲನೆ ಮಾಡಲಾಗಿ ನಿಗಧಿತ ಬದಲಾವಣೆ ಕಂಡು ಬಂದಿರವ ಹಿನ್ನೆಲೆಯಲ್ಲಿ, ಸದರಿ ದರಗಳನ್ನು ಪರಿಷ್ಕರಿಸುವ ಅಗತ್ಯವಿರುವುದಿಲ್ಲ; ಉಲ್ಲೇಖ-(3) ರಂತೆ ಎಂಆರ್‌ಪಿಎಲ್ ರವರ ದರಗಳನ್ನು ದಿನಾಂಕ 02-11-2021ರ ಬಿಟುಮಿನ್ ಸಂಬಂಧಿತ ದರಗಳಿಗೆ ತುಲನೆ ಮಾಡಲಾಗಿ ನಿಗಧಿಪಡಿಸಲಾಗಿರುವ ದರಗಳಿಗಿಂತ ಶೇ.10 ಕ್ಕಿಂತ ಹೆಚ್ಚು/ಕಡಿಮೆ ಇರುವುದು ಕಂಡುಬಂದಿರುತ್ತದೆ. ಈ ಕುರಿತಾಗಿ ಹಿರಿಯ ಅಧಿಕಾರಿಗಳು ಮತ್ತು ಈ ವೃತ್ತ ವ್ಯಾಪ್ತಿಯ ಕಾರ್ಯಪಾಲಕ ಅಭಿಯಂತರರುಗಳು ಹೆಚ್ಚುತ್ತಿರುವ ಬಿಟುಮಿನ್ ದರಗಳ ಬಗ್ಗೆ ಪ್ರಸ್ತಾಪಿಸಿ ಪರಿಷ್ಕರಿಸಲು ಕೋರಿದ್ದು ಹಾಗೂ ಗುತ್ತಿಗೆದಾರರಿಂದ ಮನವಿಗಳನ್ನು ಪರಿಗಣಿಸಿ ದಿನಾಂಕ 03-03-2022 ರಿಂದ ಬಿಟುಮಿನ್ ಸಂಬಂಧಿತ ದರಗಳನ್ನು ಪರಿಷ್ಕರಿಸಲು ತೀರ್ಮಾನಿಸಲಾಗಿರುತ್ತದೆ.

SEBC

ಆದೇಶ ಸಂಖ್ಯೆ:ಲೋಇಬಿಸಿ:ಎಇ-3:ದರಪಟ್ಟಿ:2021-22 : 7734 ದಿನಾಂಕ : 3/3/2022

ಮುಂದಿನ ವಿವರಗಳಂತೆ ಪರಿಷ್ಕೃತ ಬಿಟುಮಿನ್ ದರಗಳನ್ನು ಪ್ರಕಟಿಸಿ ದಿನಾಂಕ 03-03-2022ರಿಂದ ಜಾರಿಯಲ್ಲಿರುವಂತೆ ಆದೇಶ ಹೊರಡಿಸಿದೆ.

Sl.No.	Material	Unit	Rate considered in 2018-19 SR from 10-10-2018 to 09-04-2019	Rate considered from 10-04-2019 to 20-10-2019	Rate considered from 21-10-2019 to 31-12-2020	Rate considered from 01-01-2021 to 01-11-2021	Rate wef 02-11-20 continued..
							Rate excludin
1	Cement	Bag	245.31	293.75	264.06	300.78	349.00

Sl.No.	Material	Unit	Rate considered in 2018-19 SR from 10-10-2018 to 30-06-2020	Rate considered from 01-07-2020 to 31-12-2020	Rate considered from 01-01-2021 31-01-2021	Rate considered from 01-02-2021 01-11-2021	Current rate wef 02-11-2021 continue
							Rate excluding
1	Steel Fe 500	t	46150.85	41119.00	45360.00	51555.00	58777.00
2	Steel Fe 550	t	46574.58	41542.00	45783.00	51980.00	59201.00

Sl. No.	Material	Unit	Rate considered in 2018-19 SR from 10-10-2018 to 30-12-2018	Rate considered from 01-01-2019 to 20-10-2019	Rate considered from 21-10-2019 to 02-01-2020	Rate considered from 03-01-2020 to 19-05-2020	Rate considered from 20-05-2020 to 30-06-2020	Rate considered from 01-07-2020 to 31-12-2020	Rate considered from 01-01-2021 to 01-11-2021	Rate considered from 02-11-2021 to 02-03-2022	Ra t 03-0
											Rate excluding
1	Bitumen 80/100 Bulk	t	28282.20	31751.69	31751.69	31751.69	31751.69	31751.69	31751.69	31751.69	317
2	Bitumen 80/100 Packed	t	31282.20	34951.69	34951.69	34951.69	34951.69	34951.69	34951.69	34951.69	349
3	Bitumen 60/70 Bulk	t	28282.20	32551.69	36872.03	30583.05	23983.05	29142.37	35838.13	45324.57	514
4	Bitumen 60/70 Packed	t	32282.20	35751.69	41072.03	36083.05	28983.05	34142.37	41142.37	50629.66	567
5	CRMB	t	30956.78	34277.11	38166.95	32958.47	27017.79	31658.47	37955.93	46490.67	464
6	Bitumen emulsion	t	28282.20	32551.69	36872.95	30583.05	28408.47	31840.67	35989.83	35989.83	466

ಅಡಕ : ಪರಿಷ್ಕೃತ ದರಗಳು

ಅಧೀಕ್ಷಕ ಅಭಿಯಂತರರು
ಲೋಇ ಬೆಂಗಳೂರು ವೃತ್ತ

ಪ್ರತಿಯನ್ನು

1. ಮುಖ್ಯ ಅಭಿಯಂತರರು, ಲೋಕೋಪಯೋಗಿ ಇಲಾಖೆ, ವಿಕಾಸ ಸೌಧ, ಬೆಂಗಳೂರು ರವರ ಘನ ಮಾಹಿತಿಗಾಗಿ